


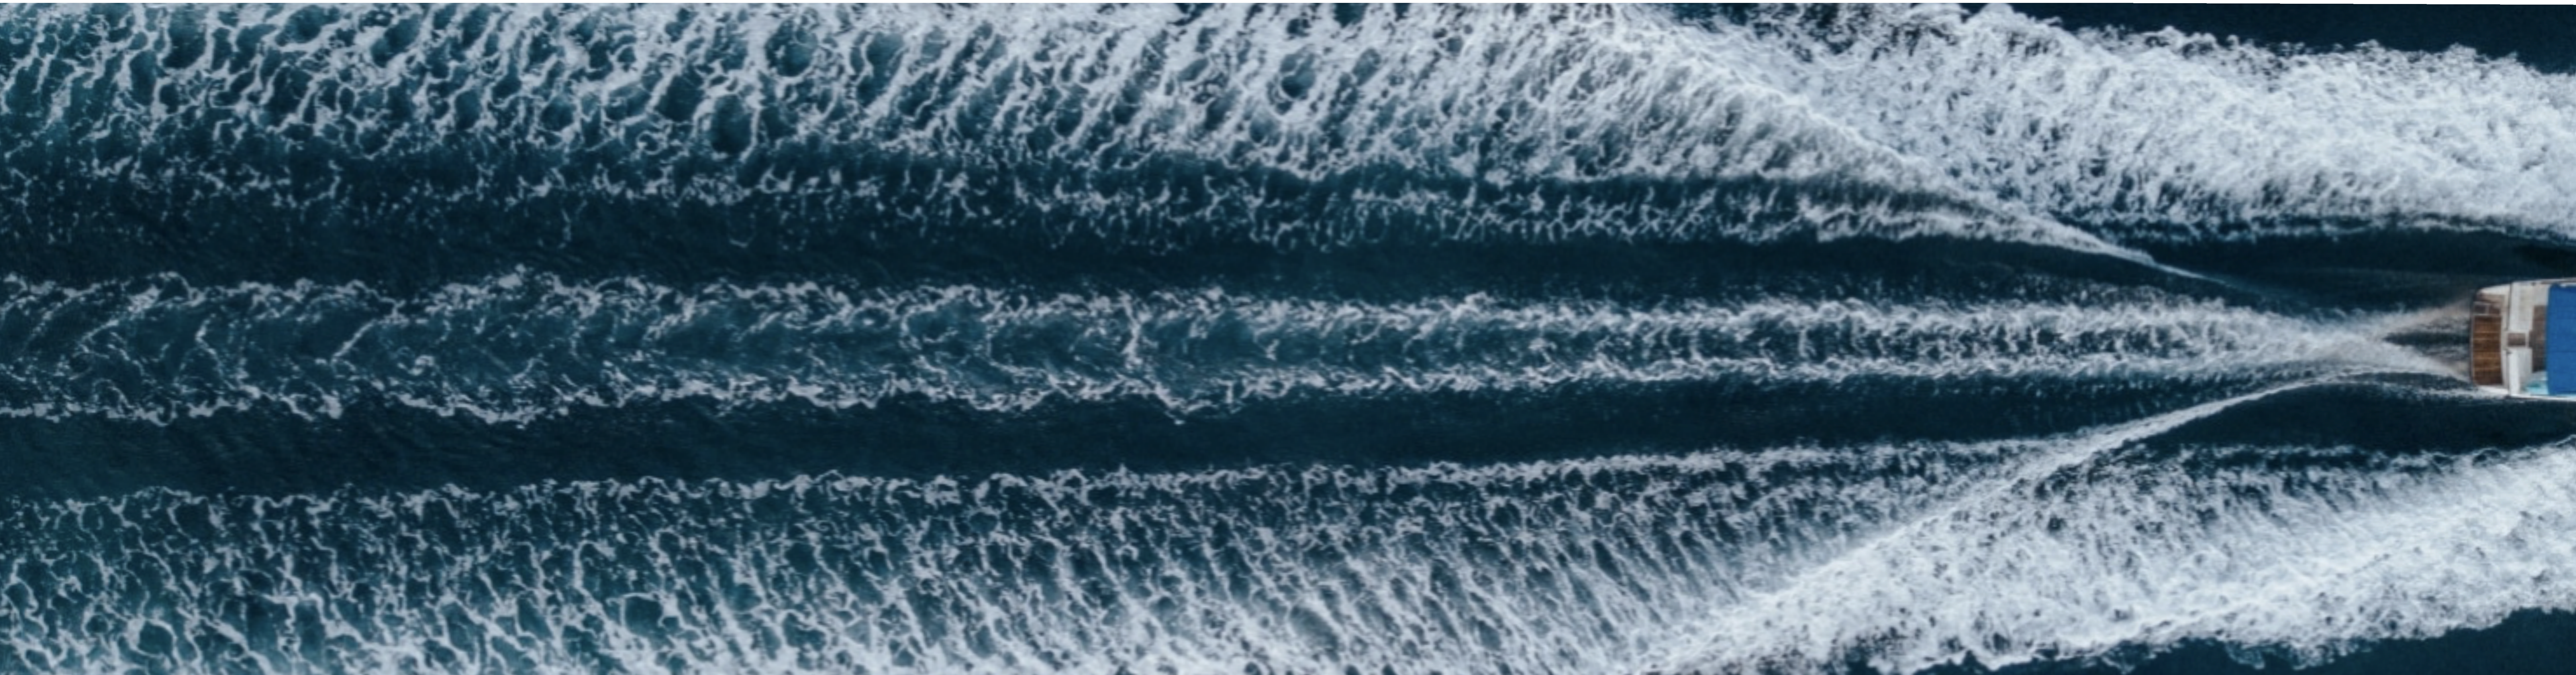

Drawing Package

Interior Drafting & Engineering




Design input












Assembly drawings







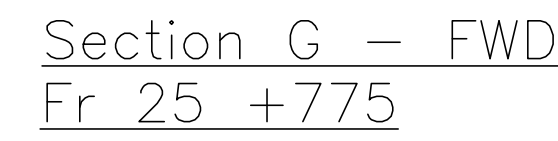


FINISHERS	
CARPET:	
CP-11	MOQUETTE, THE RUG COMPANY, H411021 FAD005 * BLUE PERIMETER AS PER RENDER
FABRIC:	
FB-13	PERENNIALS
FB-13	MANAFORA
FB-15	PIERRE FREY
FB-16	PIERRE FREY
FLOORING:	
FL-11	1 TBO GME WALNUT
FORMICA:	
FO-11	2 TBO CLEAF LACCA, COLO
FO-12	1 NATURAL LANTANA POLYGLZO BERO 160
FO-15	3 SAVOIA VULCANUS 2 KENA GEMATE (NBS (TEXTURE ARTSTONE)
LEATHER:	
LT-11	NATURAL LEATHER FOGGLIZO LIGANO 1G11
LT-12	NATURAL LEATHER FOGGLIZO BERO 160
LT-13	NATURAL LEATHER FOGGLIZO LIGANO 1G04
LT-14	NATURAL LEATHER FOGGLIZO LIGANO 1G20
LT-15	NATURAL LEATHER FOGGLIZO LIGANO 1G18
LT-16	NATURAL LEATHER FOGGLIZO LIGANO 1G18-16
LT-17	NATURAL LEATHER FOGGLIZO LIGANO 1G20
LT-18	ECO LEATHER ALPANTARA SILCA 180781
LT-19	LEATHER SQUARE PATTERNS
LT-20	ECO LEATHER ALPANTARA SILCA 180781
STONE:	
ST-14	ECO LEATHER ALPANTARA 4604 CHIC
WOOD:	
WD-11	1 TBO
WINDOW TREATMENT:	
WT-11	ROLL UP RND SHERR TELA ASPEN RF-TCLAS
WT-12	POWERBLIND BLACKOUT TELA BLACKOUT 1YNE, RF-TCLAS
WT-13	ROLL UP RND SHERR BASKETWEAVE ECO2, STG-PD-3
WT-14	2 TBO CURTAIN
WT-15	2 TBO CURTAIN
WT-16	2 TBO CURTAIN
WT-17	2 TBO CURTAIN

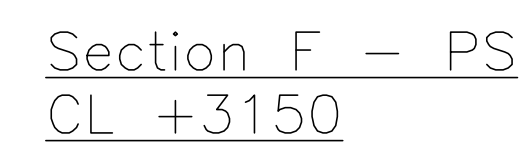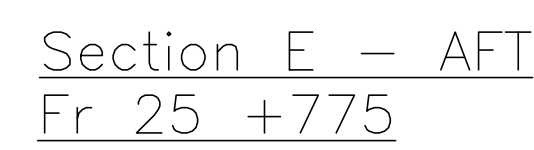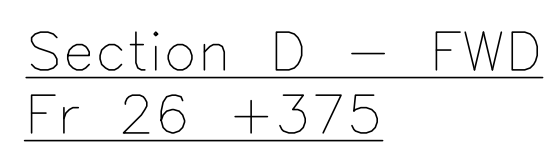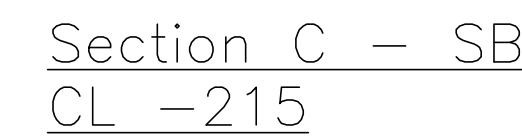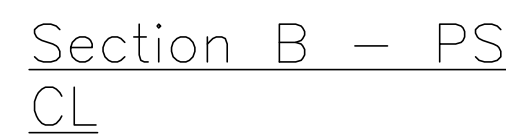

Notes:
This is an example drawing based on the QC Standards.
All the elements contained in the drawing are unreal.

	Title										Pt
	LOGO_YARD										Pt
	Pilot Project										
	From										
	Guest Cabin										
Revision description											
Date	15/03/2025										Assembly
Scale											Status
1:50											In_Progress
Yard No	Size	AD	Propriety	Maturity							
	Company	Site	Select	Deck	Block	Area	Seat	ID	Rev	A	

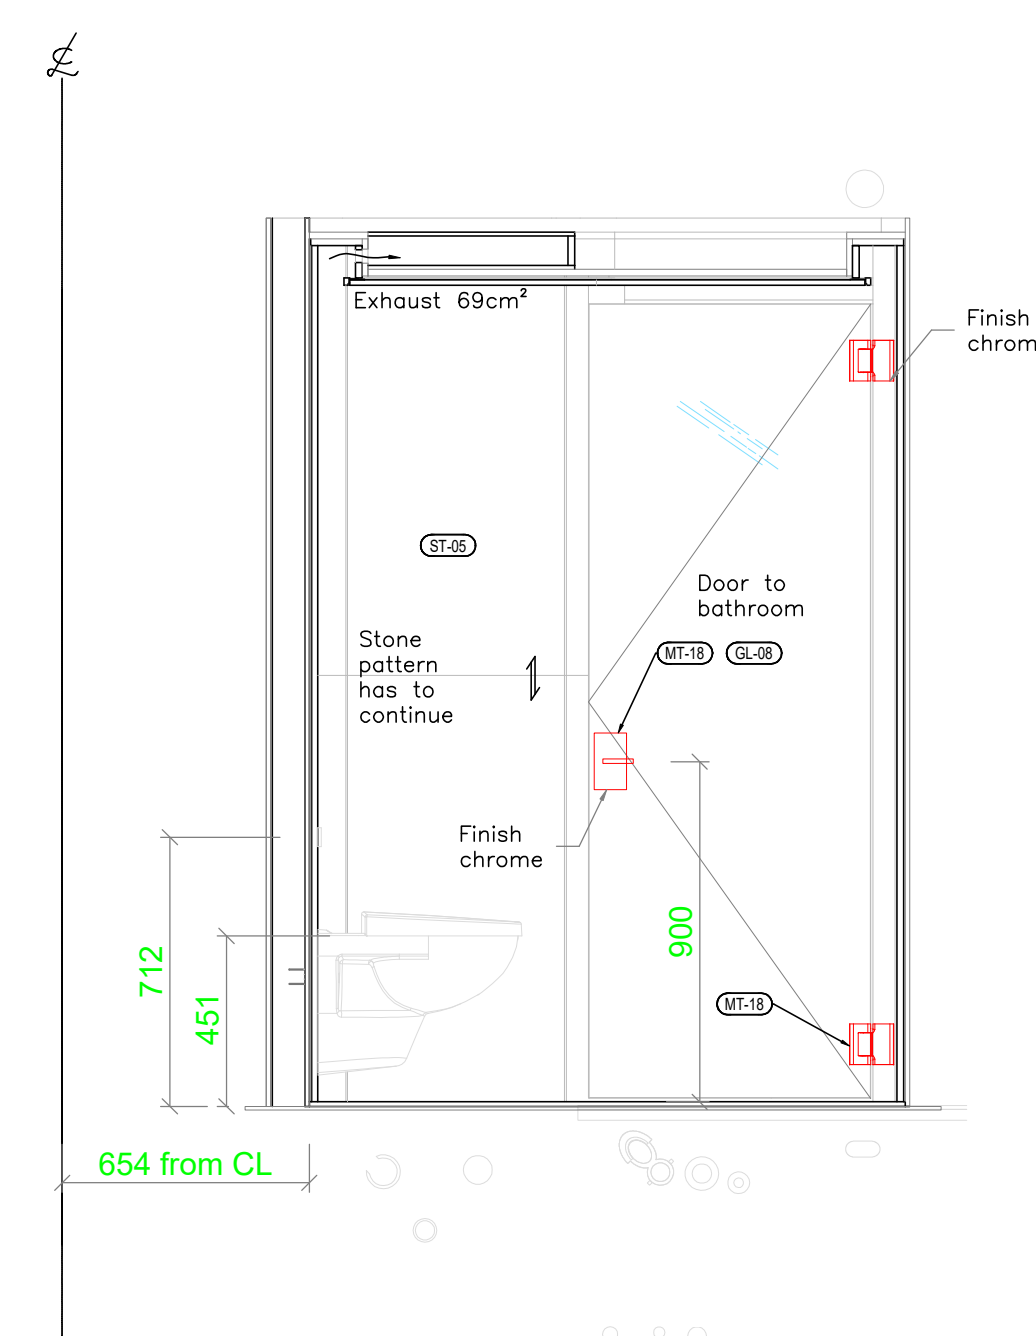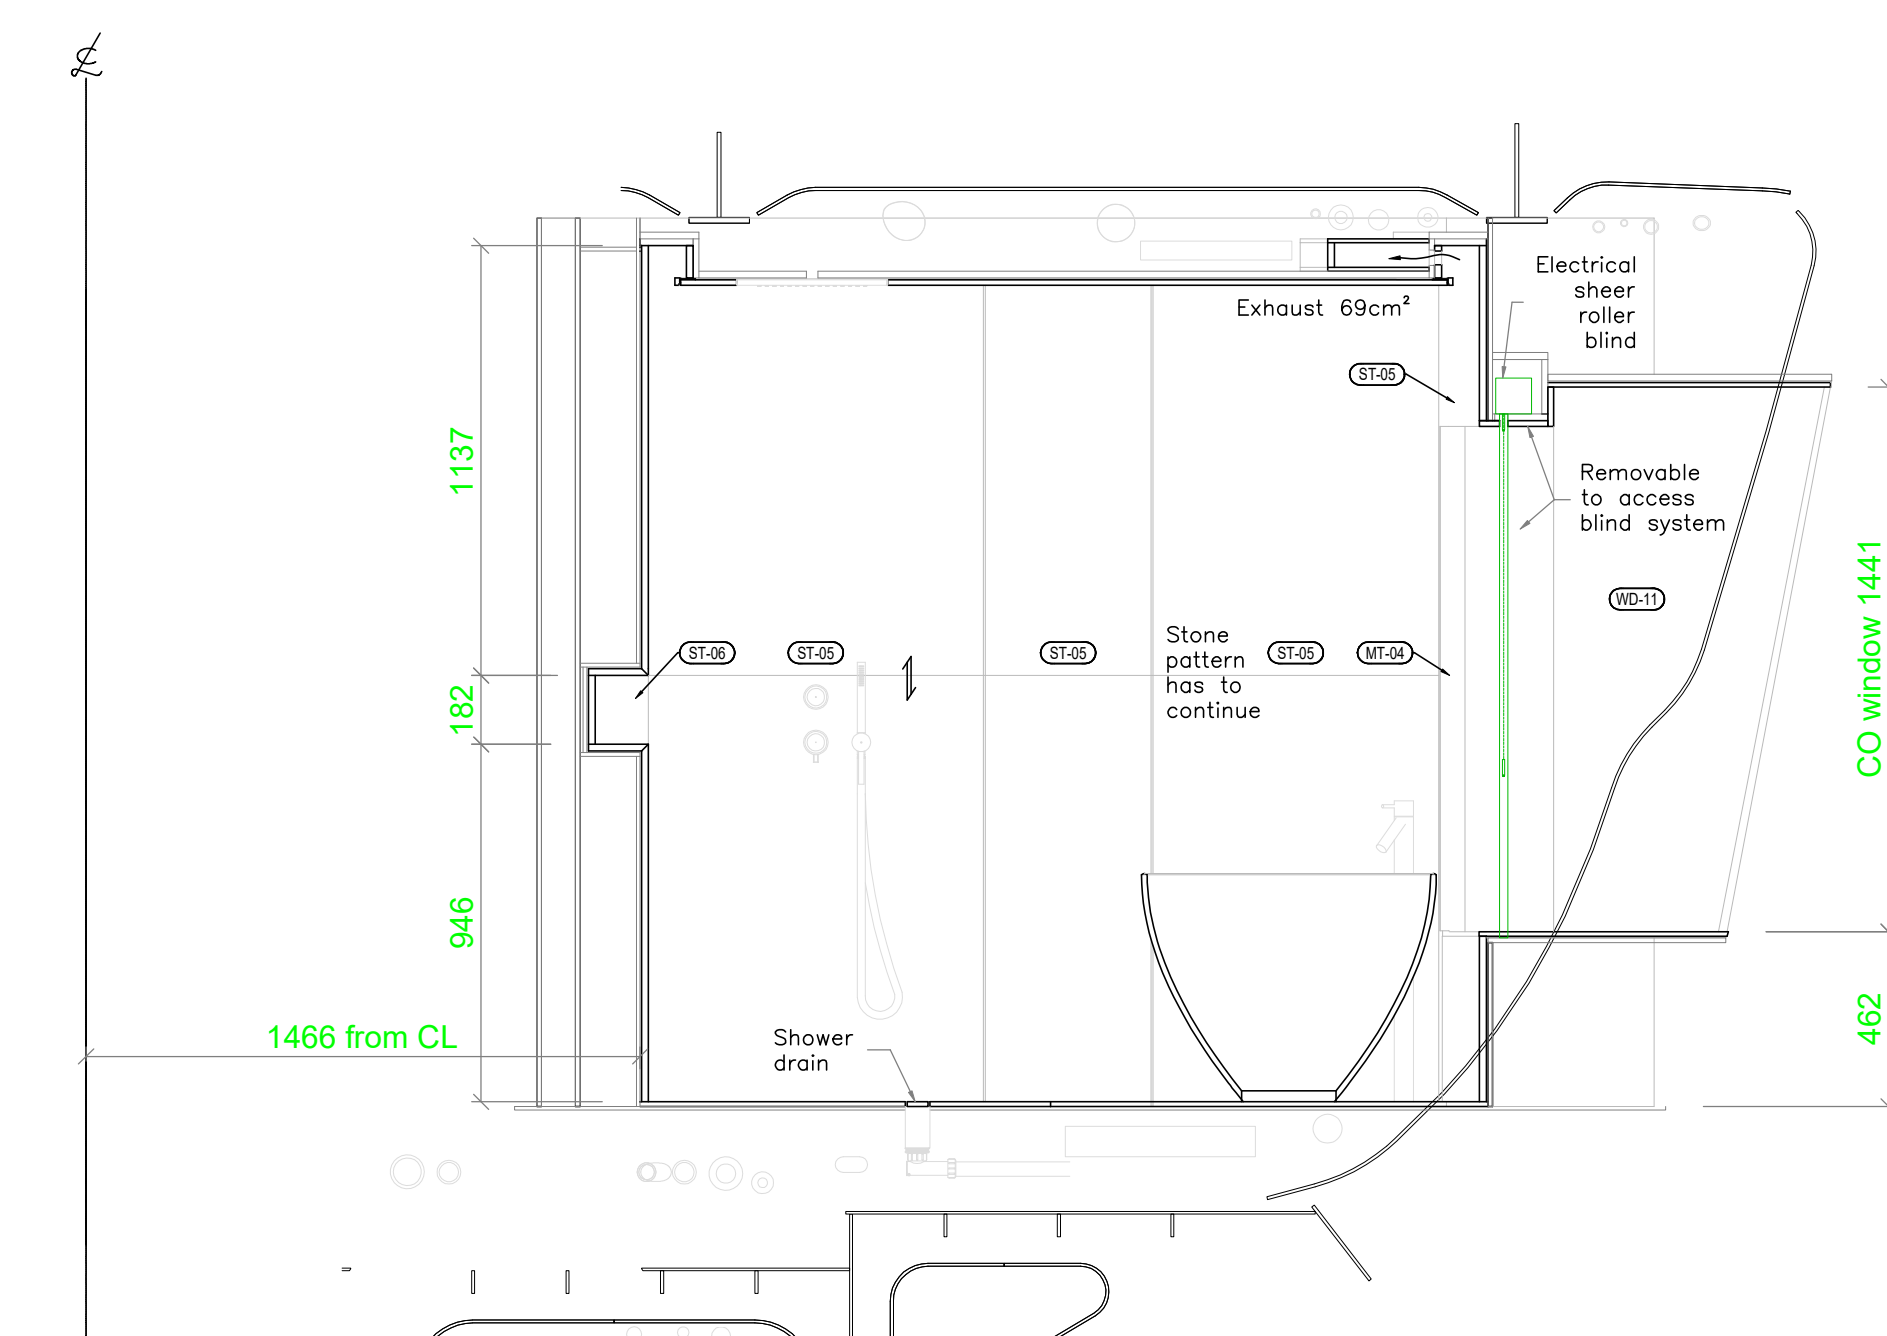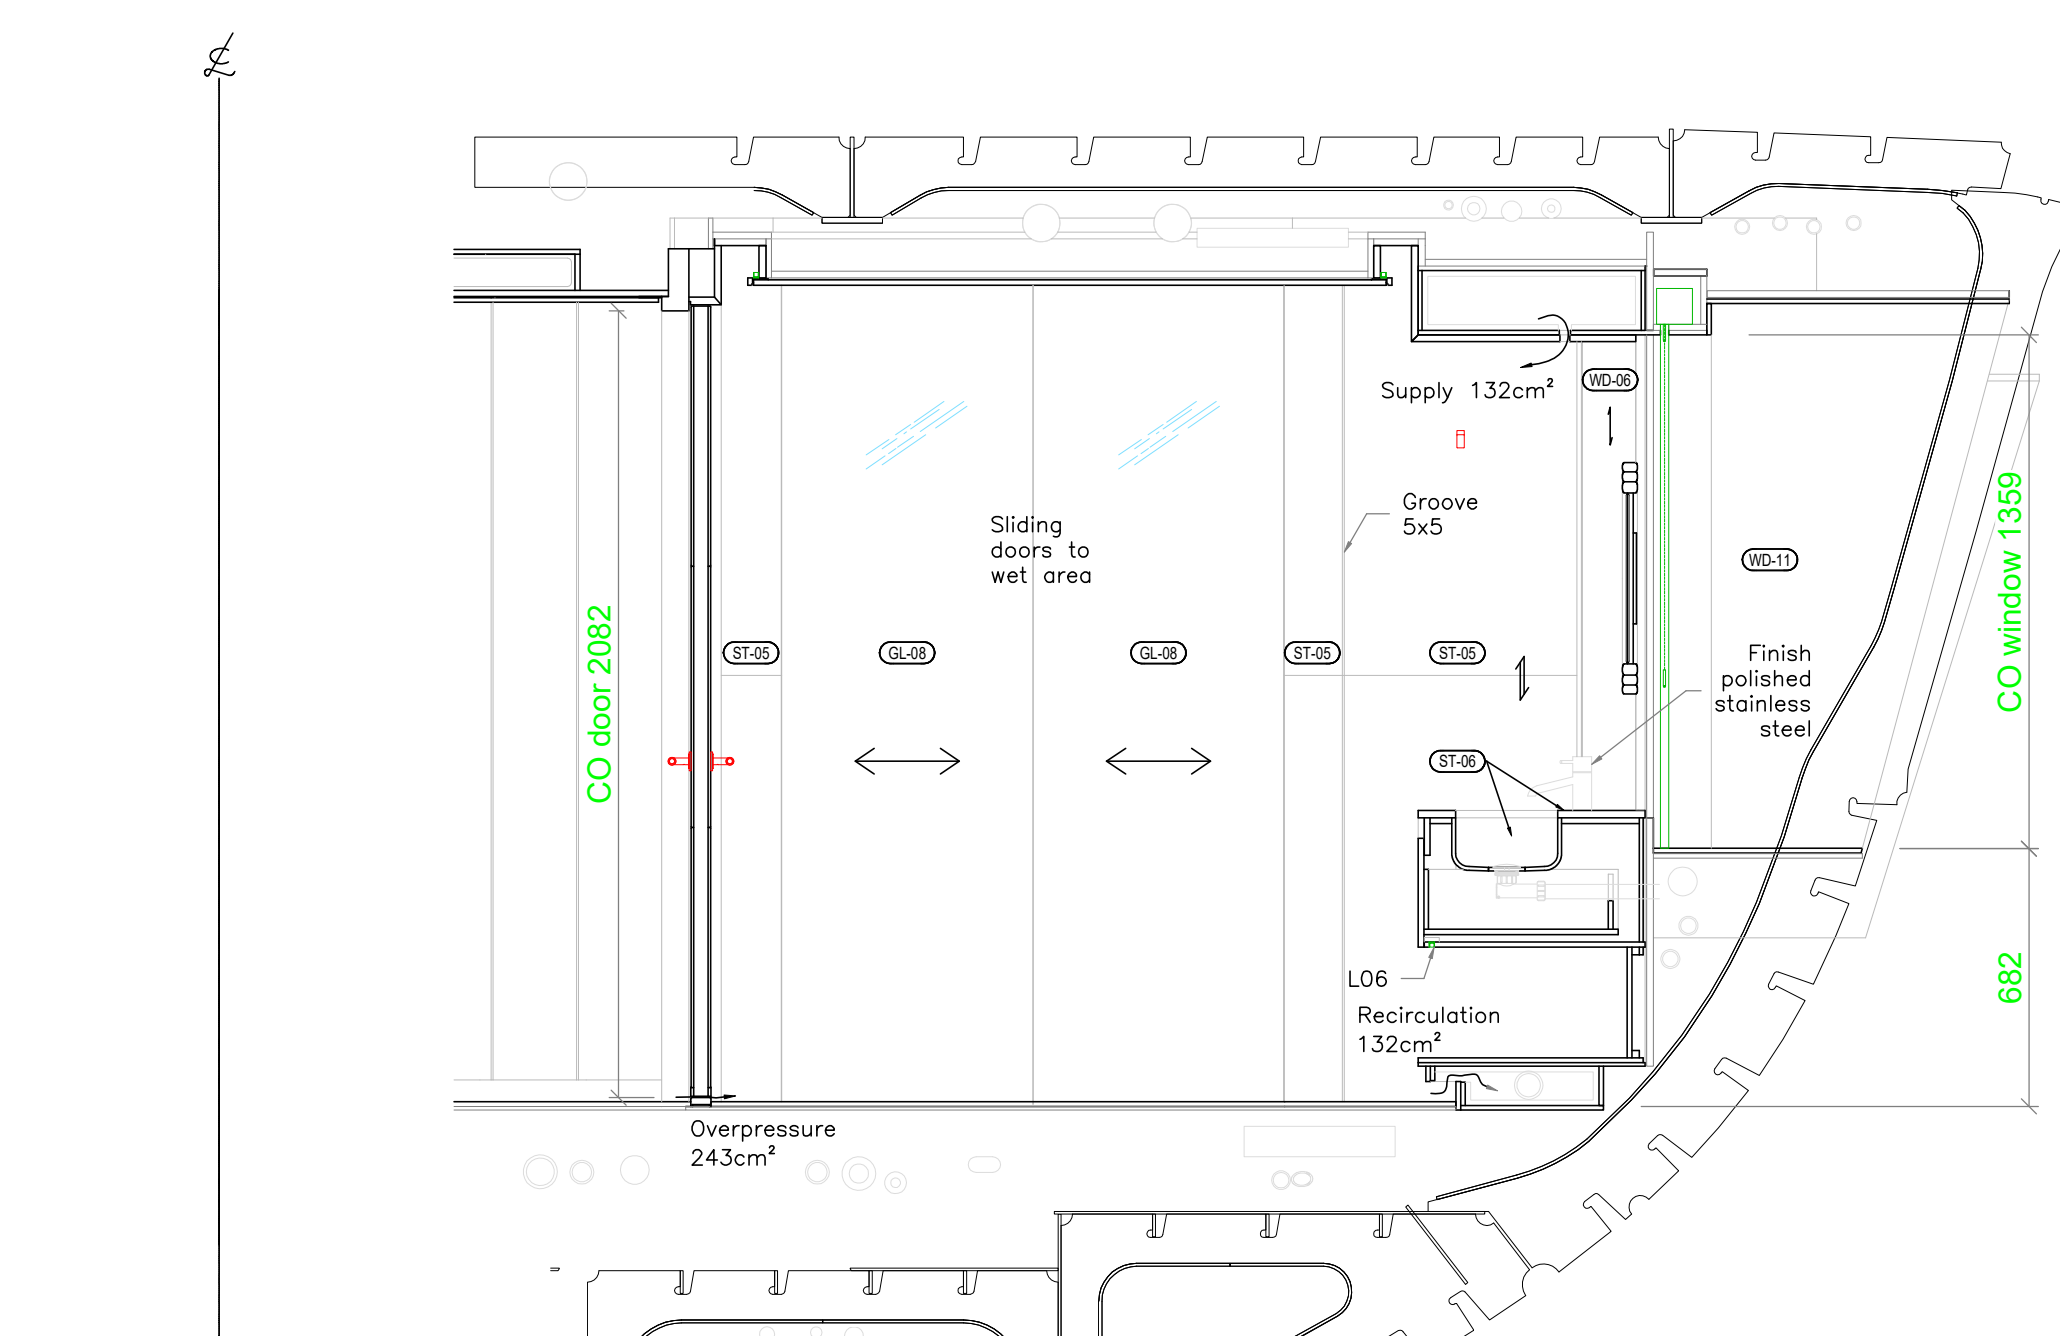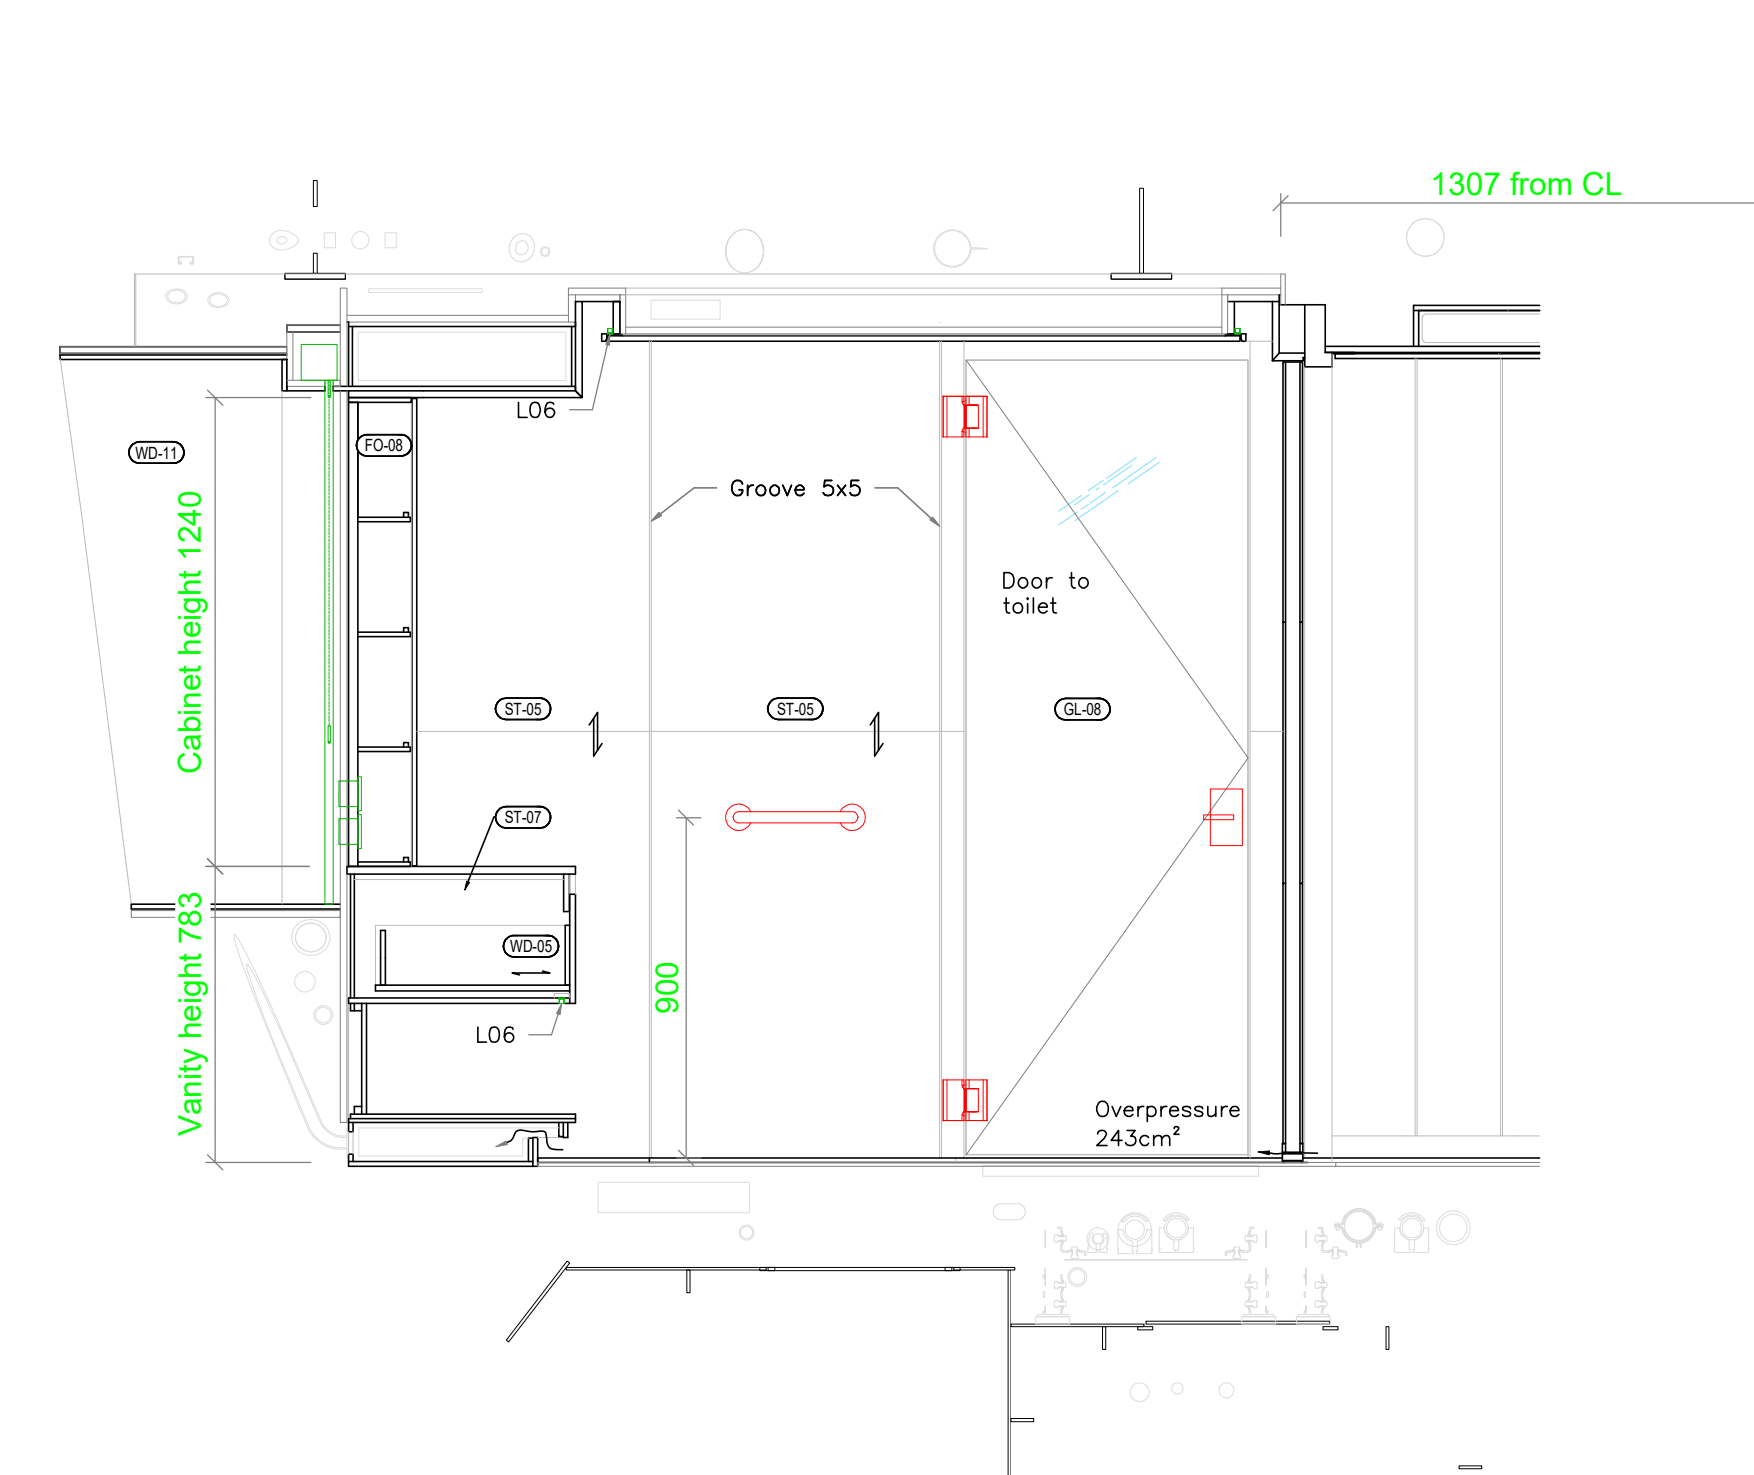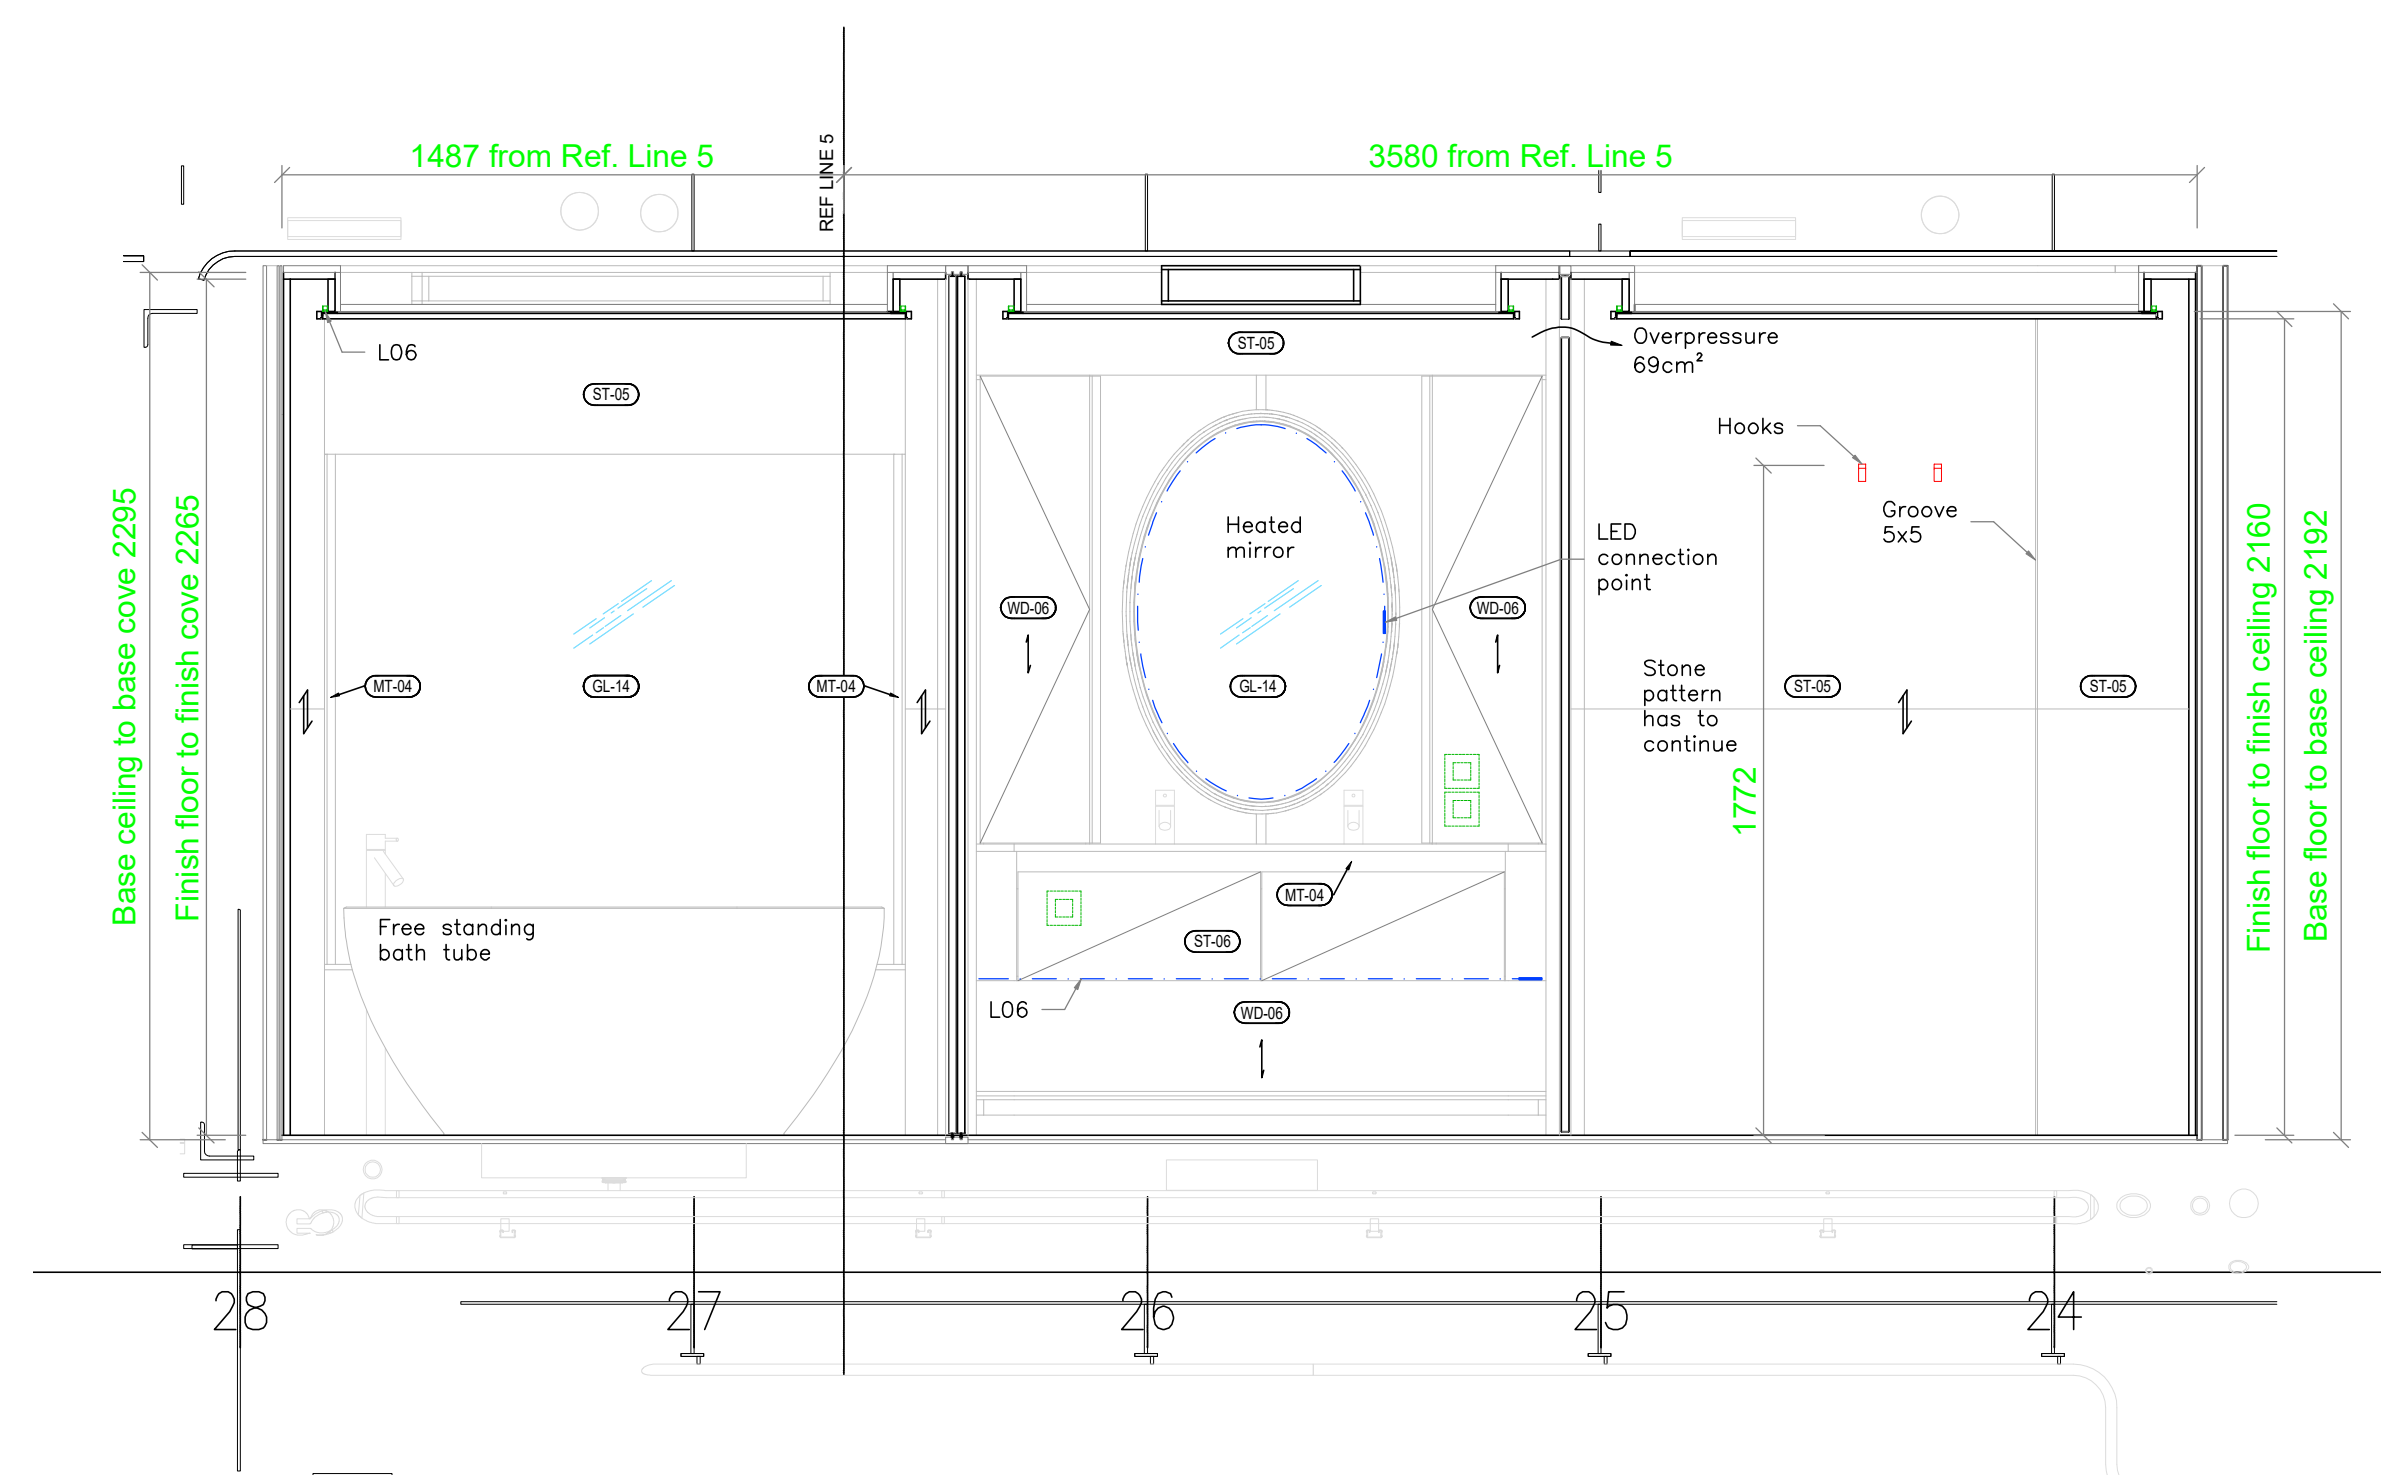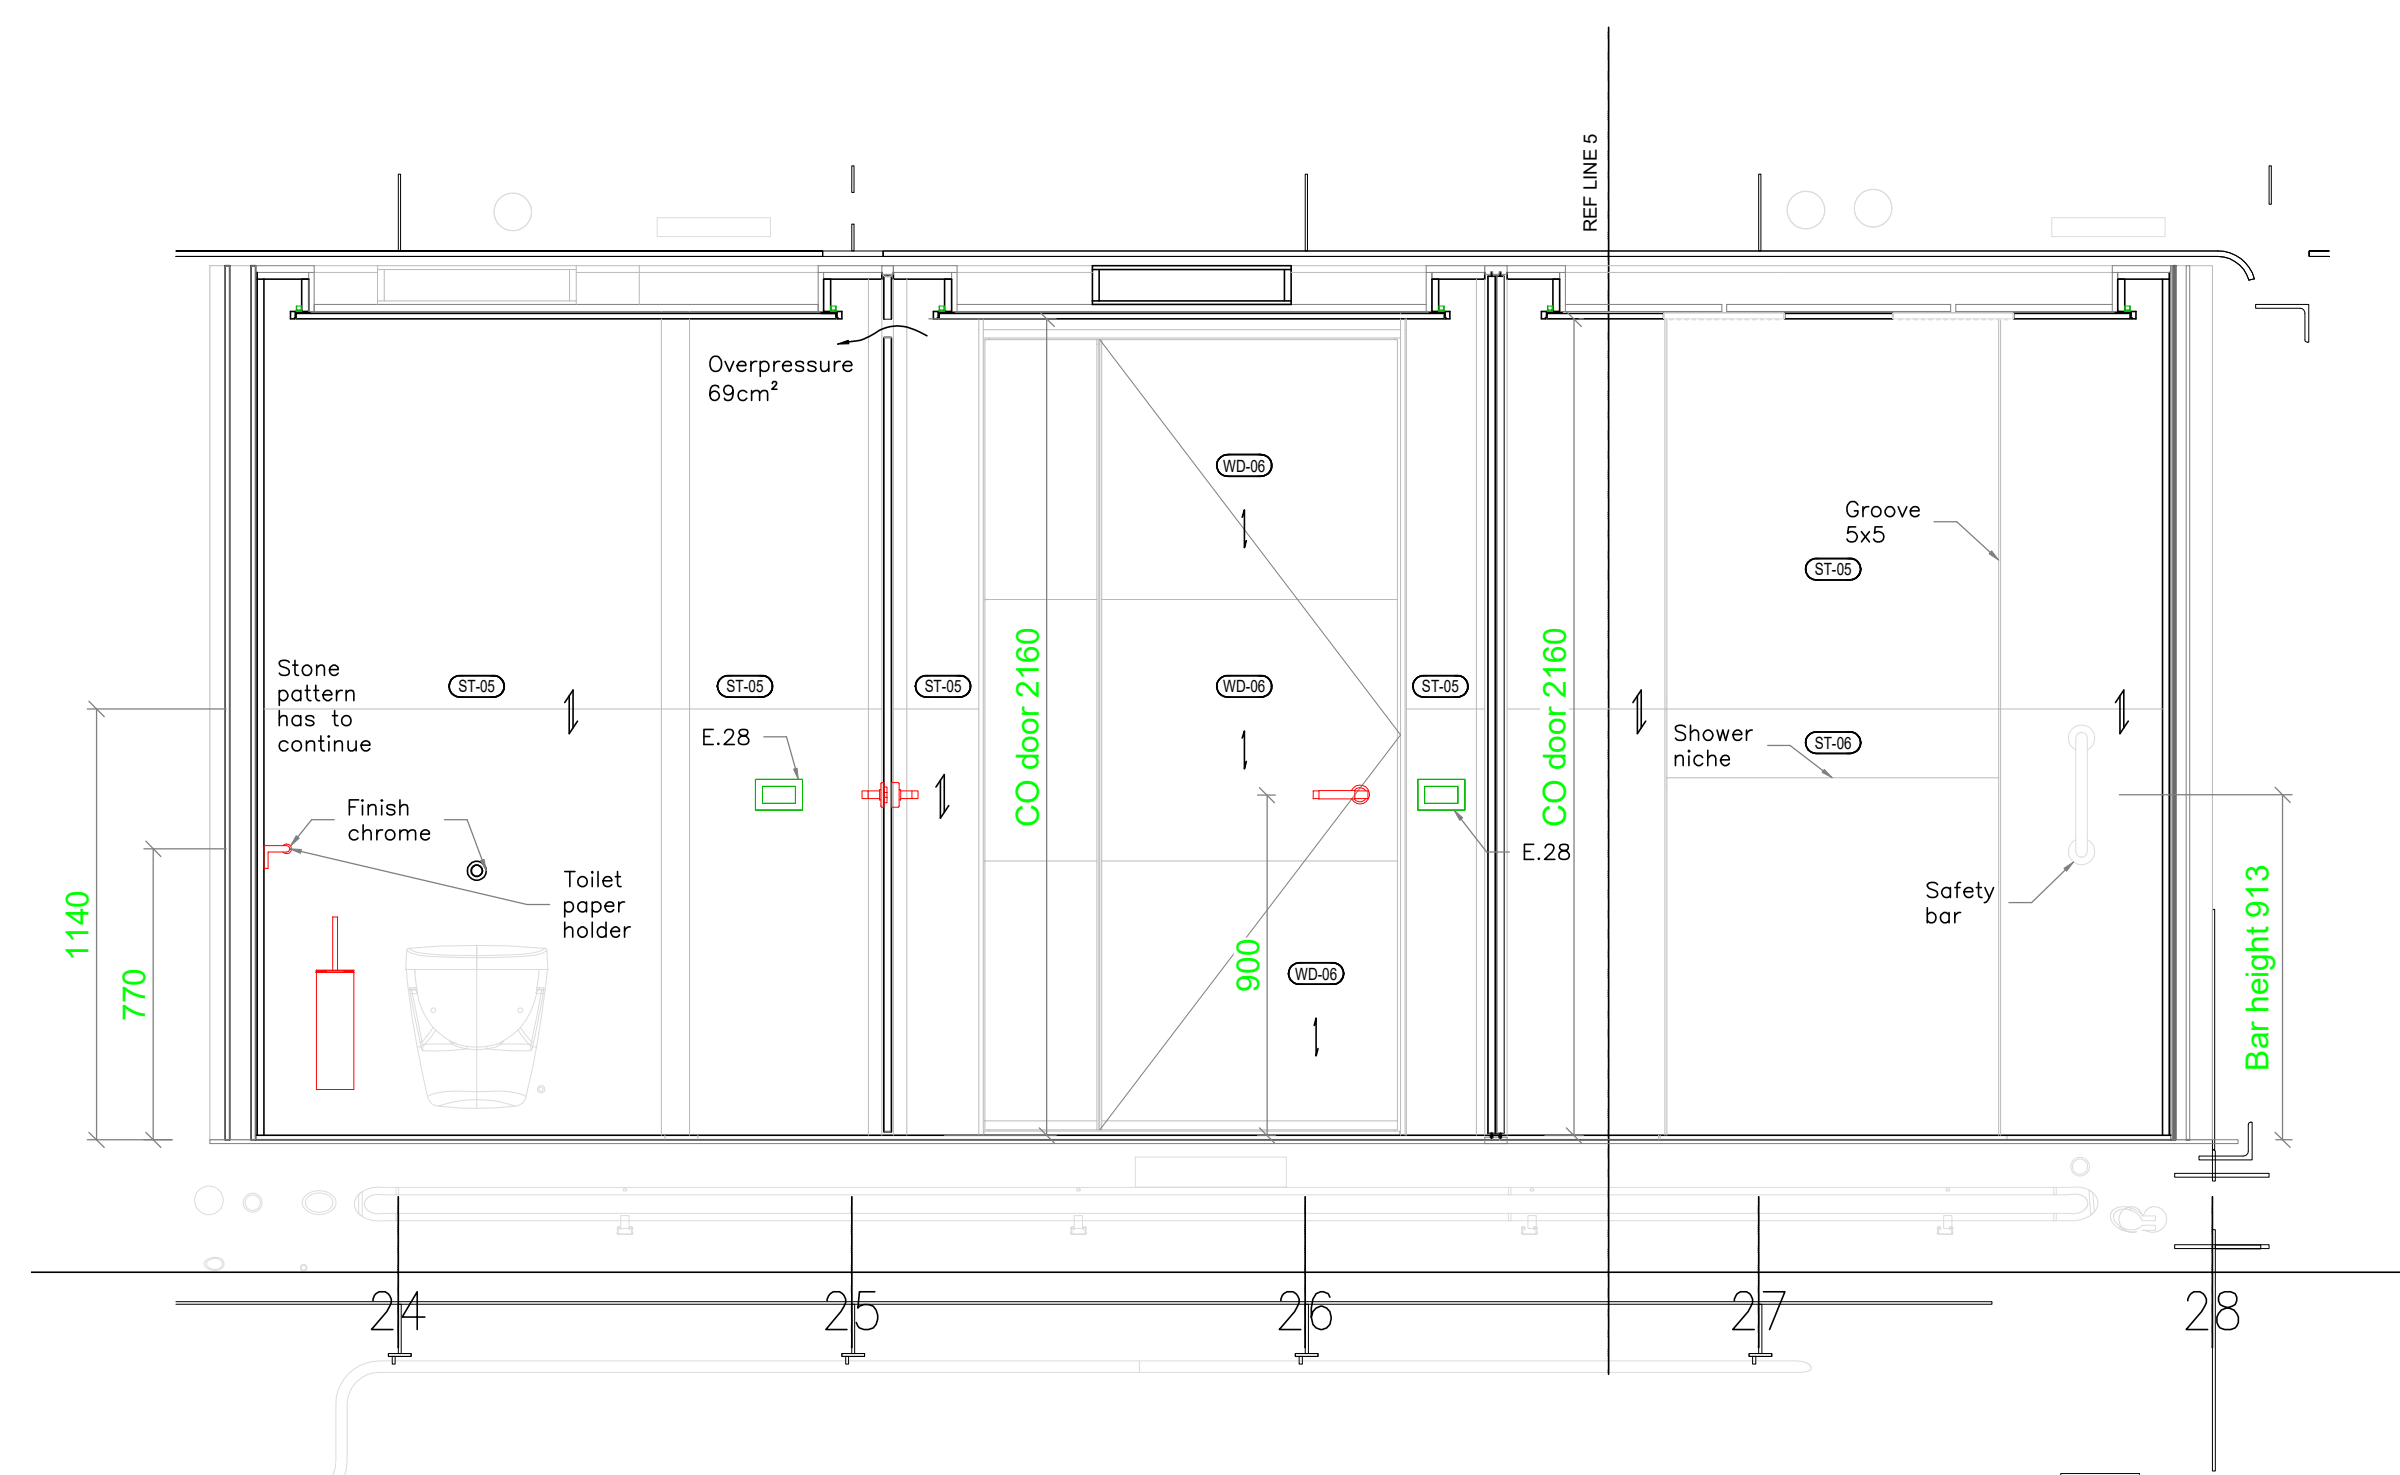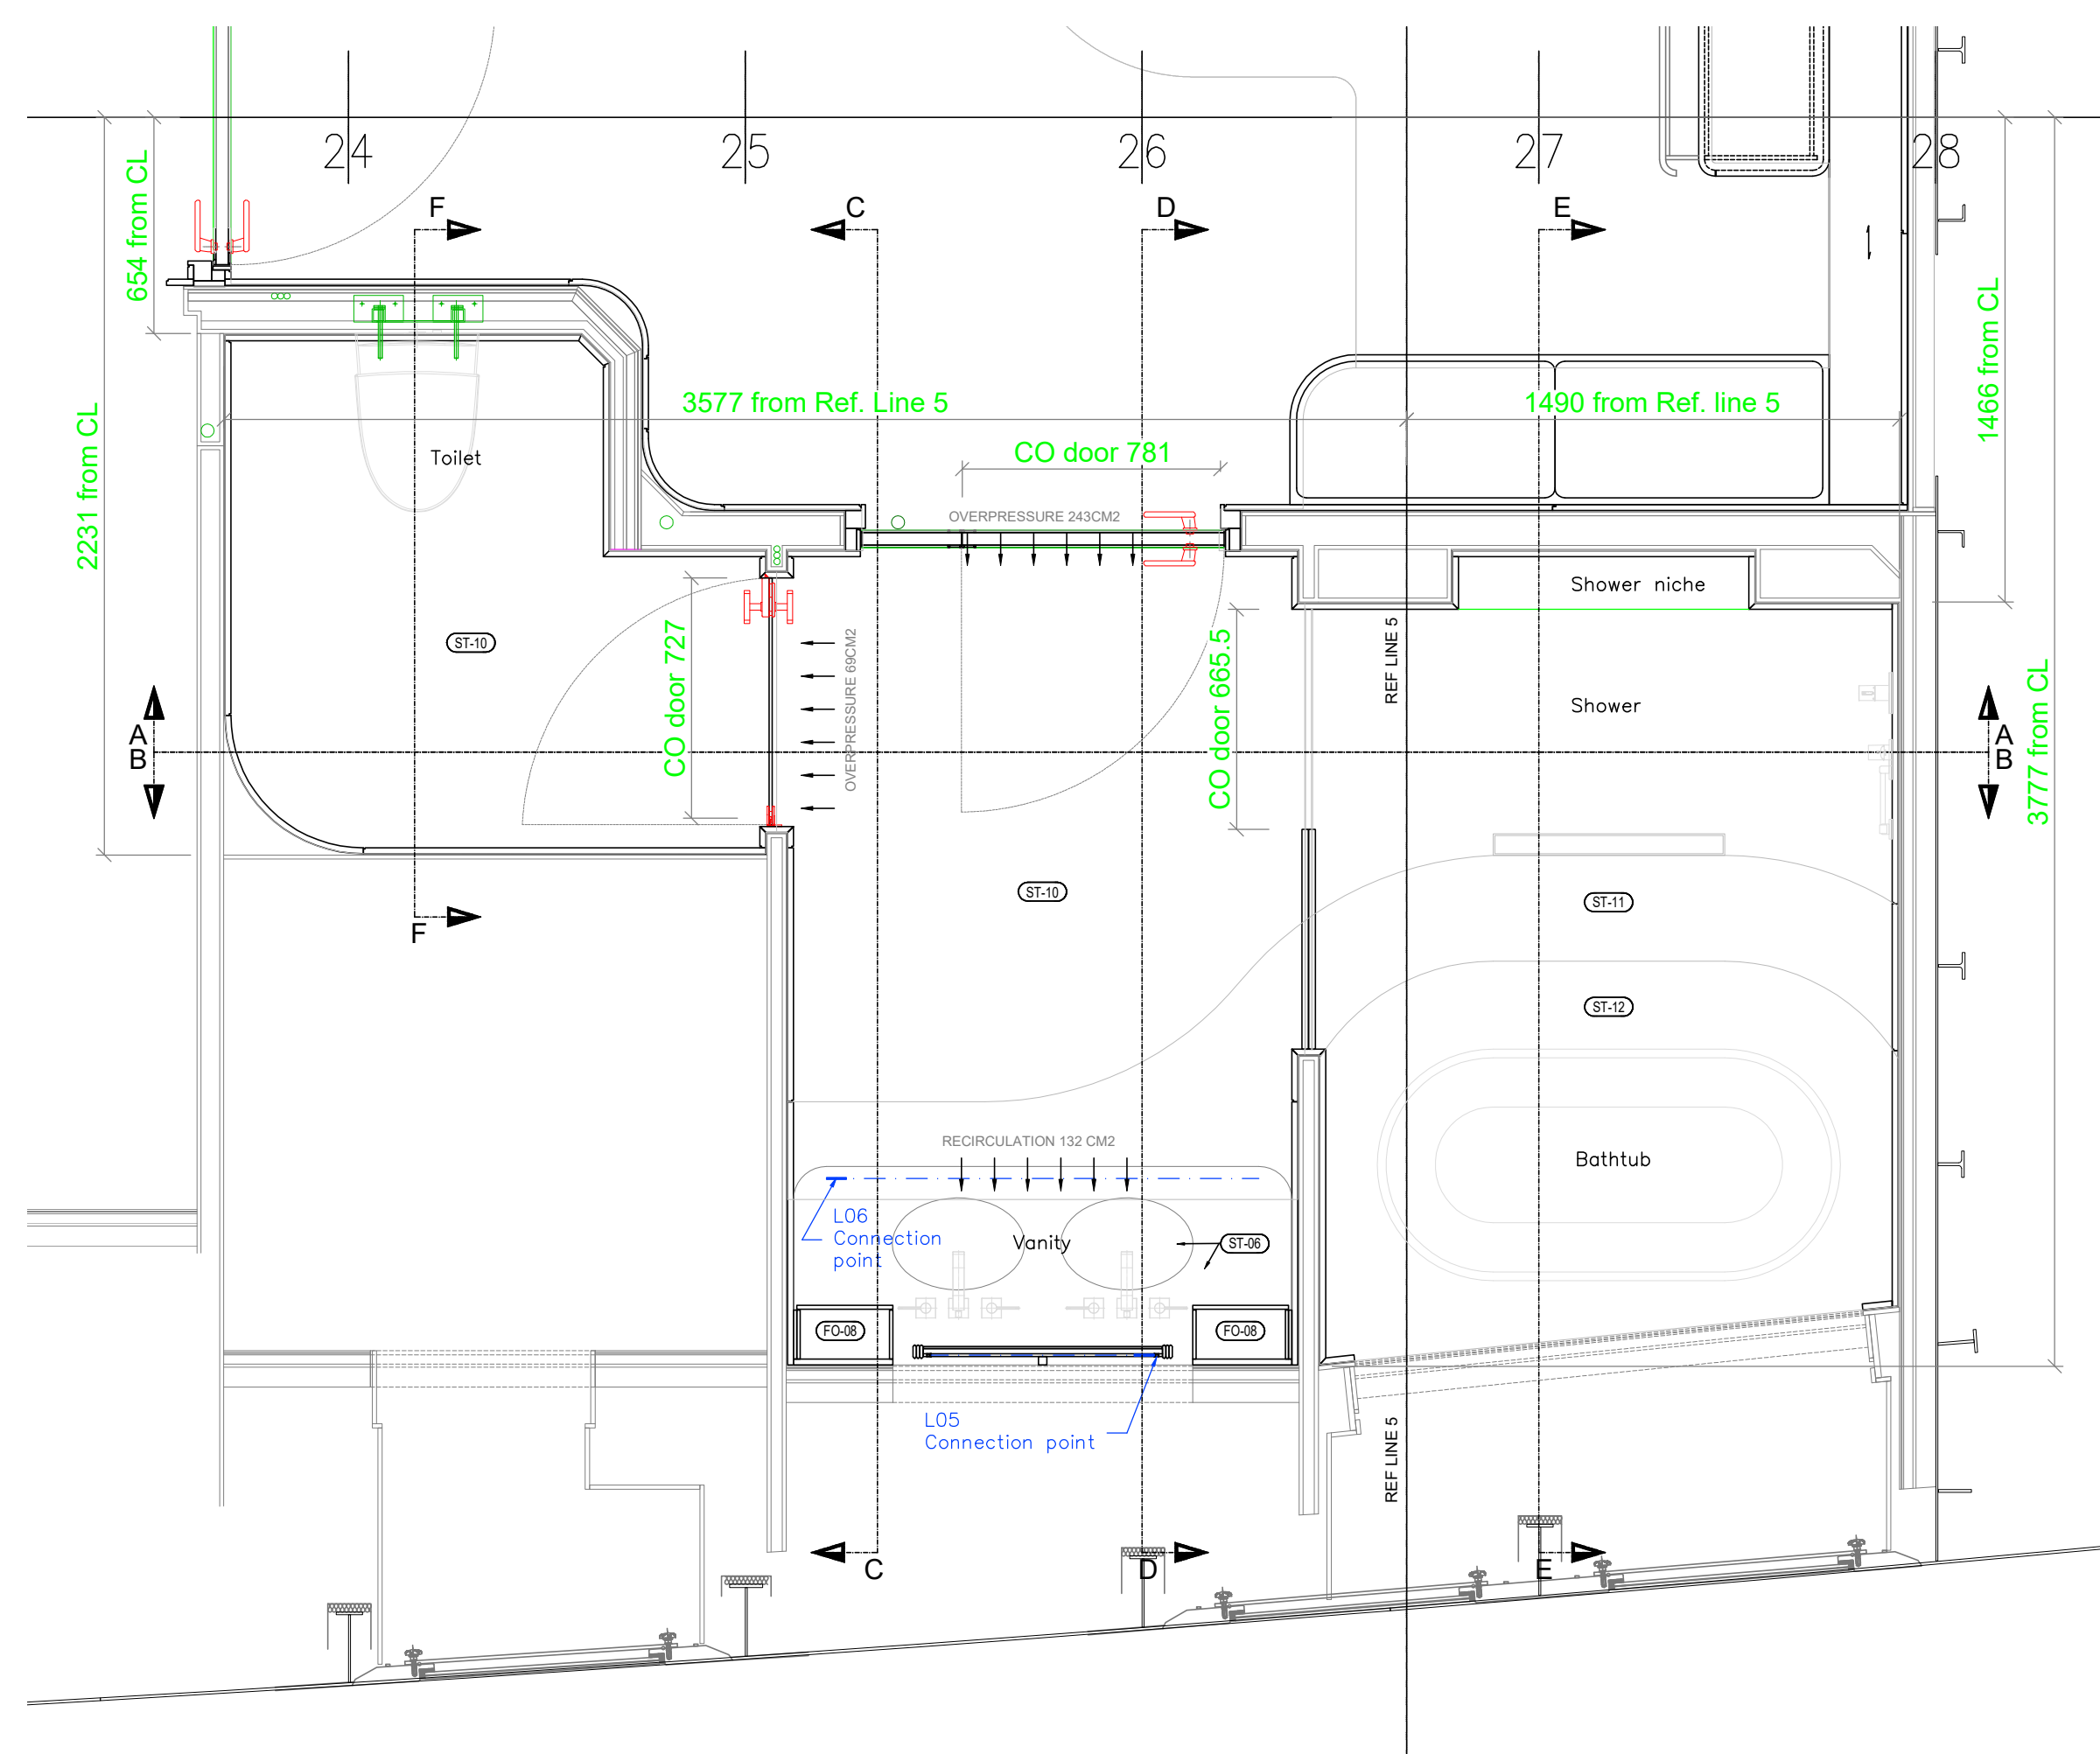

CONTROL LEGEND:

ELECTRICAL CONTROLS

EQUIPMENT:

SPOTLIGHT

HI-FOG

SMOKE DETECTOR

SOUNDER

SPEAKER

EXHAUST FAN

STRIPLIGHT


SLIDING DIRECTION

FINISHES:	
CARPET:	
OP-11	MOQUETTE, THE RUG COMPANY, HH10621 FA40005 + BLUE PERIMETER AS PER RENDER
FABRIC:	
FB-11	PERENNALES
FB-13	MARAFI'ORA
FB-15	PIERRE PRELY
FB-16	PIERRE PRELY
FLOORING:	
FL-11	TRO OAK, WALNUT
FURNITURE:	
FO-11	TRO GLEAF LACCA COOL
FO-12	NATURAL LEATHER FOLDOLLO LUSANO, LG1
FO-13	SAVOIA VUL GUGNAS 2+ KENA CEMENT DKN (TEXTURE ARTISONE)
LEATHER:	
LE-11	NATURAL LEATHER FOLDOLLO LUSANO, LG1
LE-12	NATURAL LEATHER FOLDOLLO LUSANO, LG1
LE-13	NATURAL LEATHER FOLDOLLO LUSANO, LG1
LE-14	NATURAL LEATHER FOLDOLLO LUSANO, LG05
LE-15	NATURAL LEATHER FOLDOLLO LUSANO, LG16
LE-16	NATURAL LEATHER FOLDOLLO LUSANO, LG16
LE-17	NATURAL LEATHER FOLDOLLO LUSANO, LG16
LE-18	LEATHER SQUARED PATTERN
LE-19	NATURAL LEATHER ALANTARA SAGA LOTT
LE-20	ECCO LEATHER AL CANTARA B&M CHIC
STONE:	
ST-14	ECCO LEATHER AL CANTARA B&M CHIC
WOOD:	
WO-11	TRO
WINDOW TREATMENT:	
WT-11	ROLLING SHUTTER TEA ASPEN/RE, TELAS
WT-12	ROLLERSHUT IN BLACKOUT TEA BLACKOUT VINE, RP-TELVO
WT-13	ROLLING SHUTTER SKEER BASKETWEAVE, ECO2, STONE, SIZ-PG4-3
WT-14	TRO CURTAIN
WT-15	TRO CURTAIN
WT-16	TRO CURTAIN
WT-17	TRO CURTAIN




Production drawings


Section AA
Scale 1:2

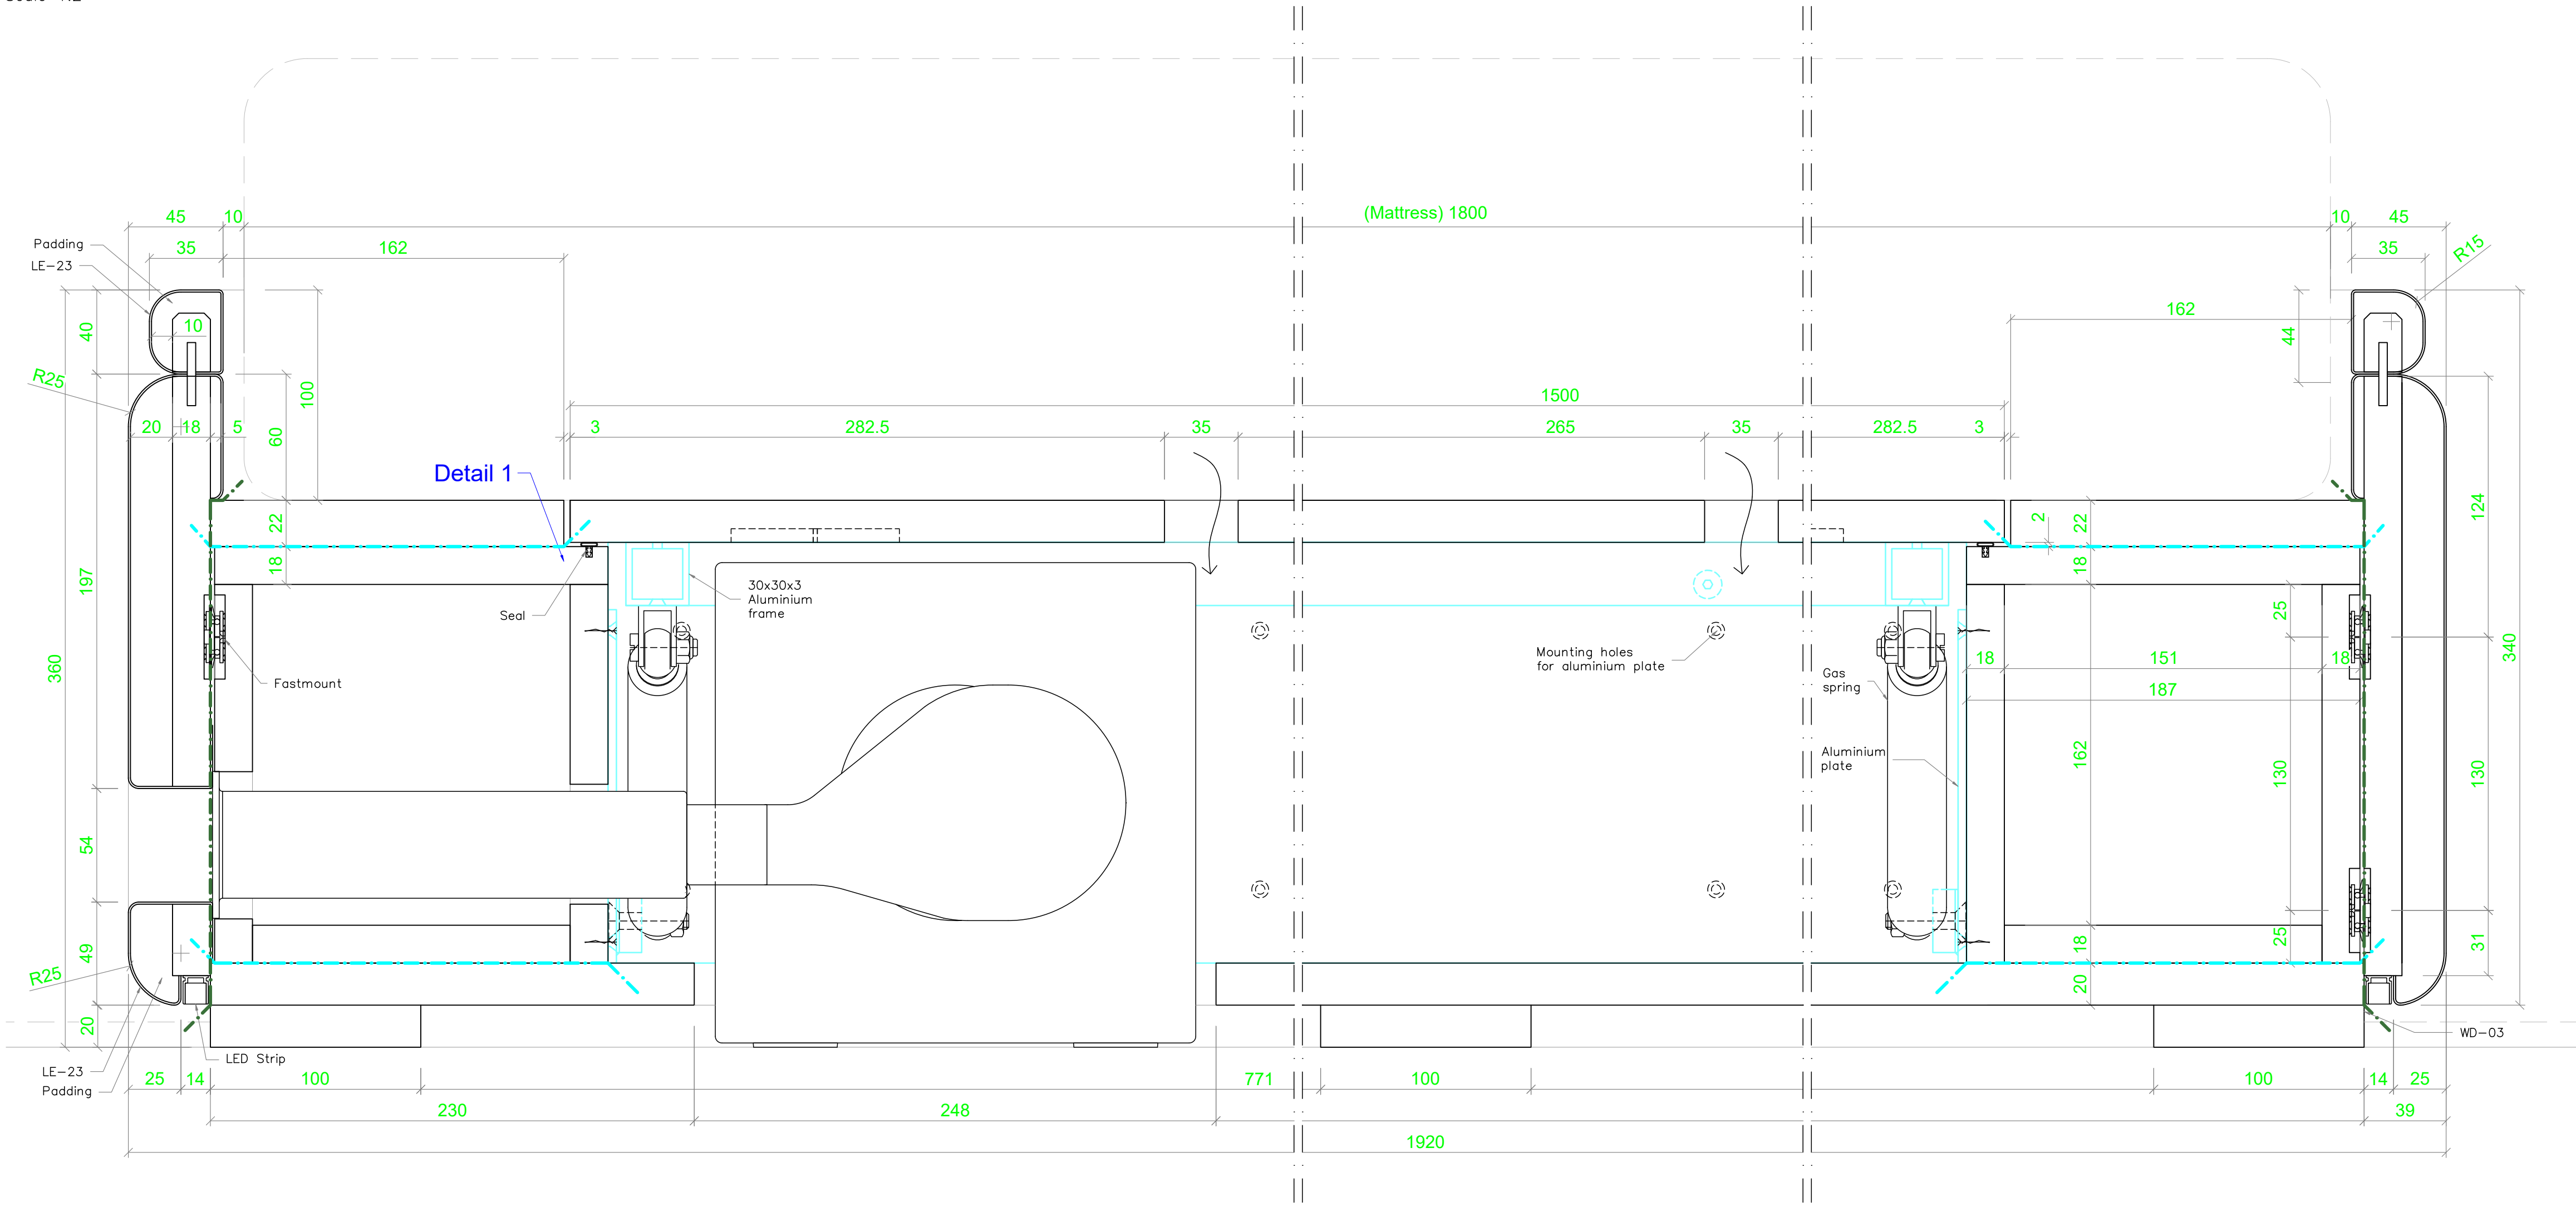


Front View
Scale 1:10

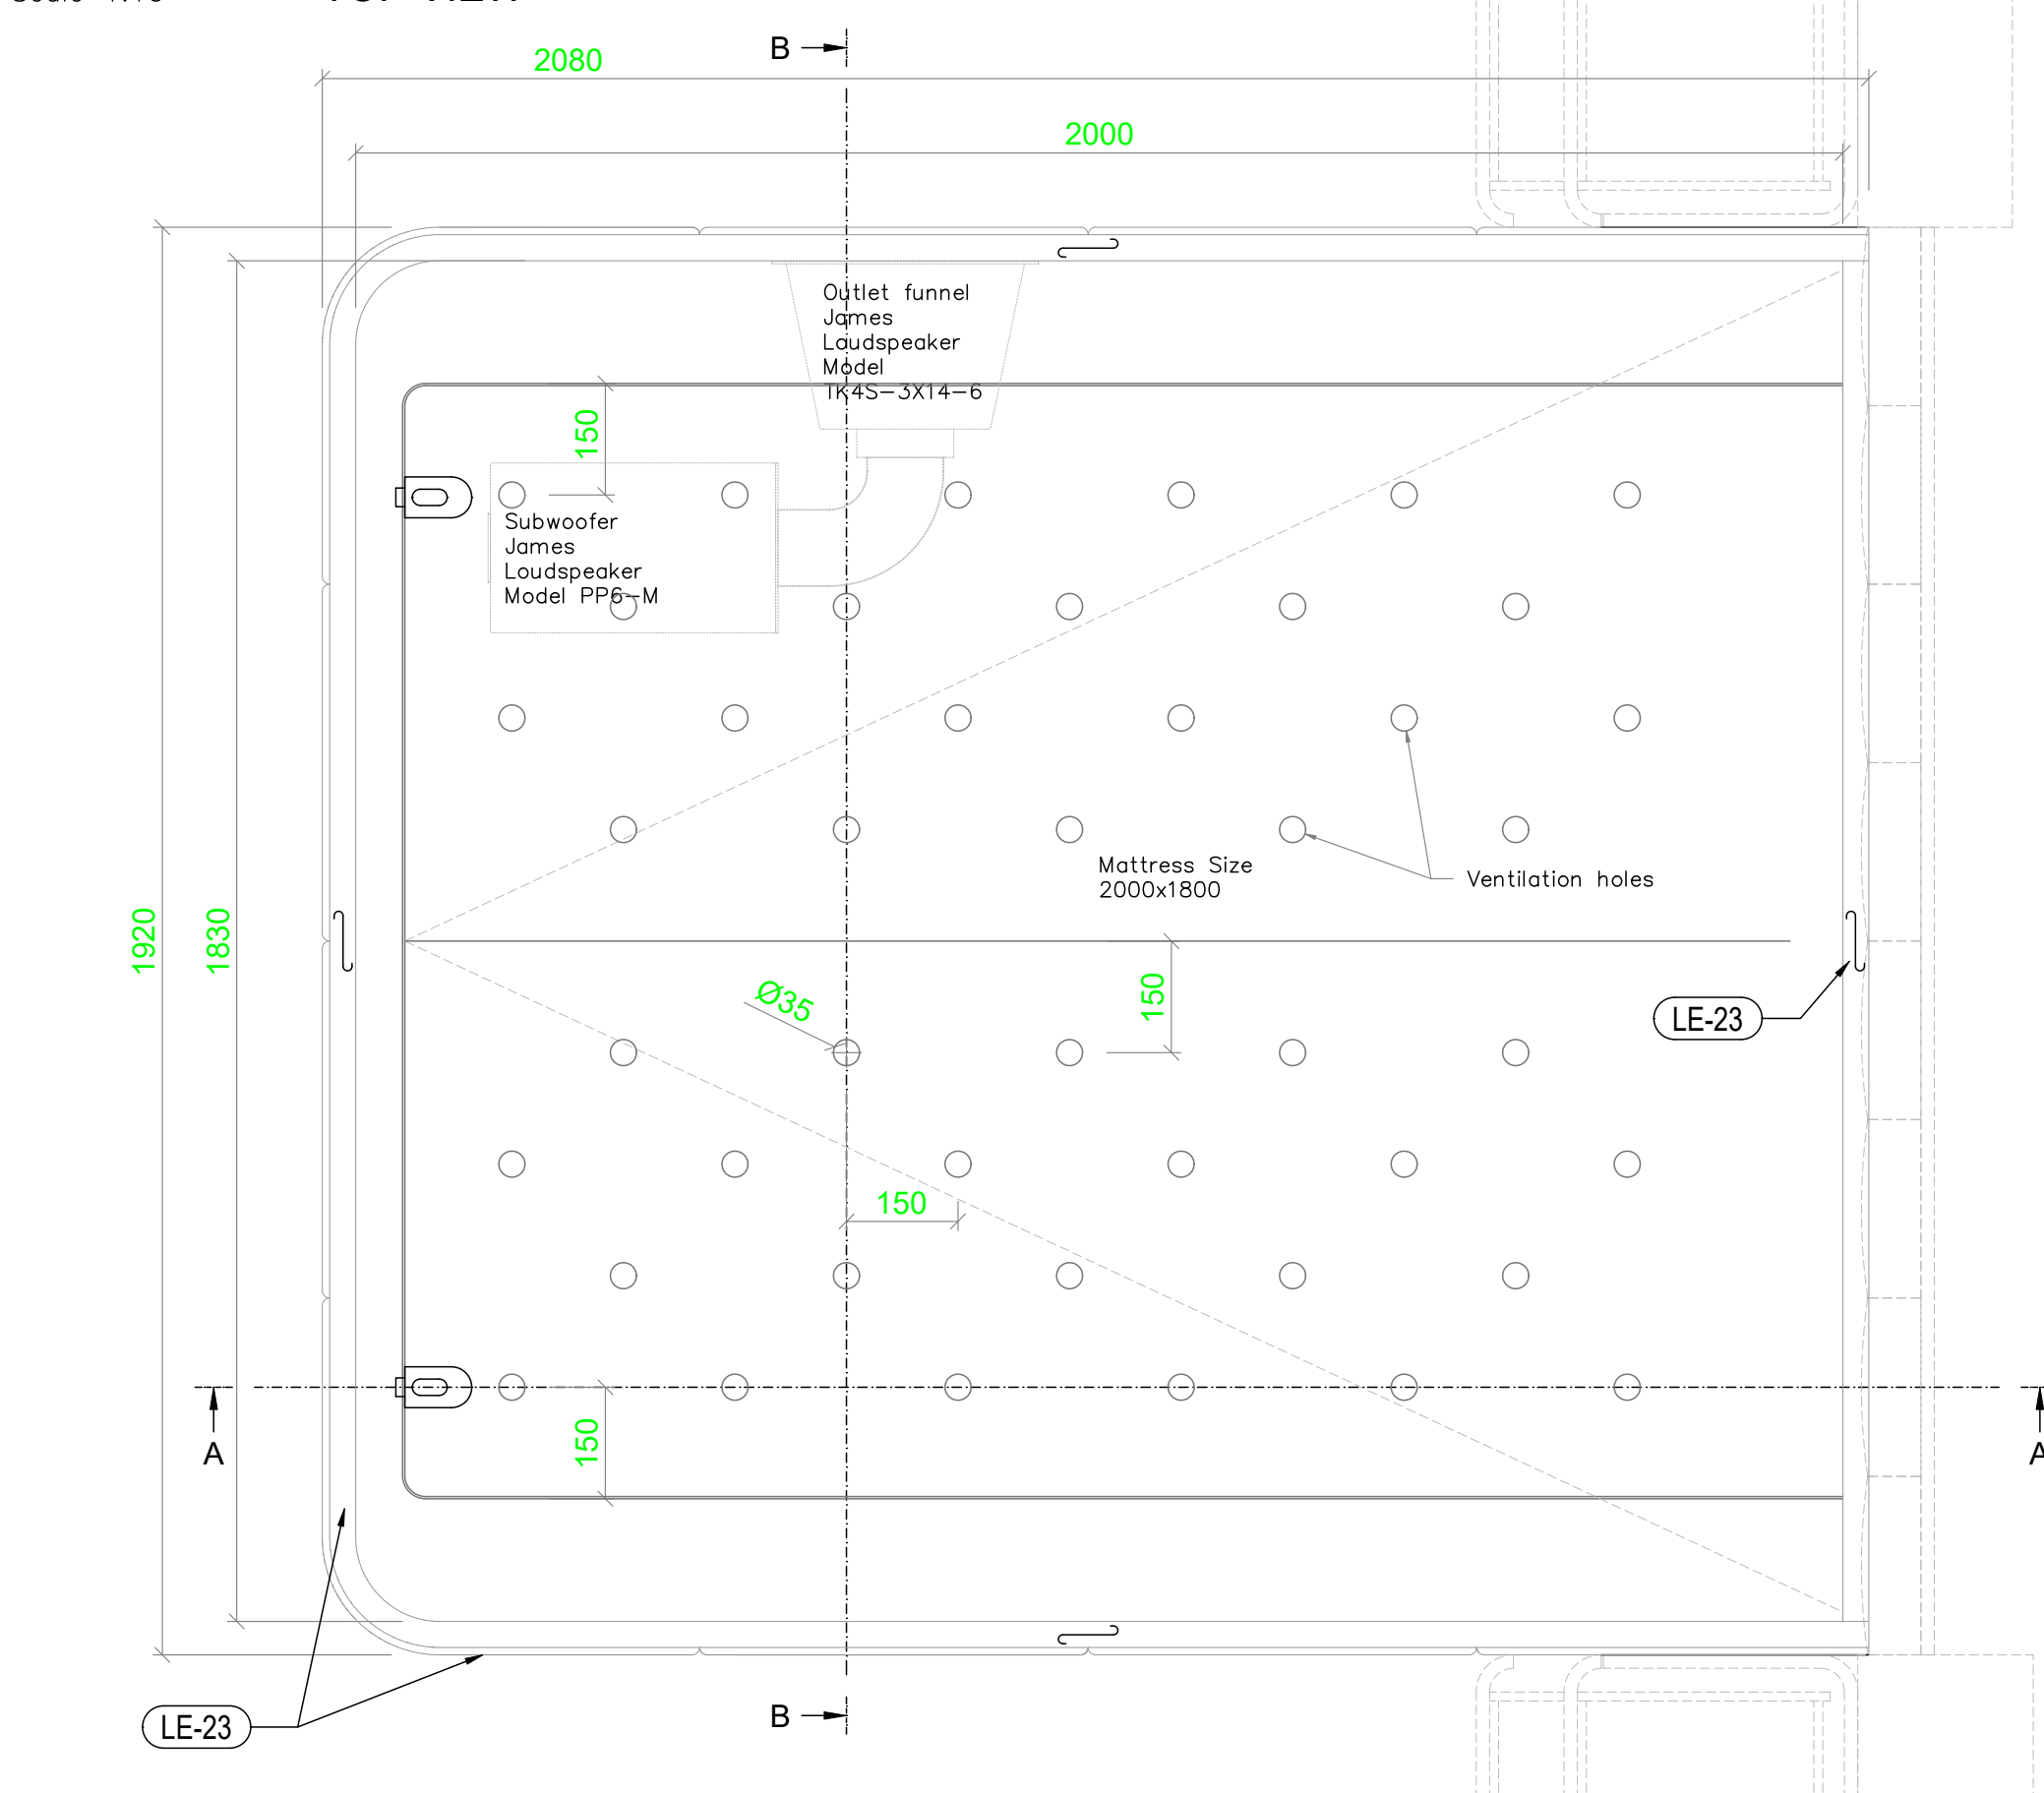


Front View
Scale 1:10

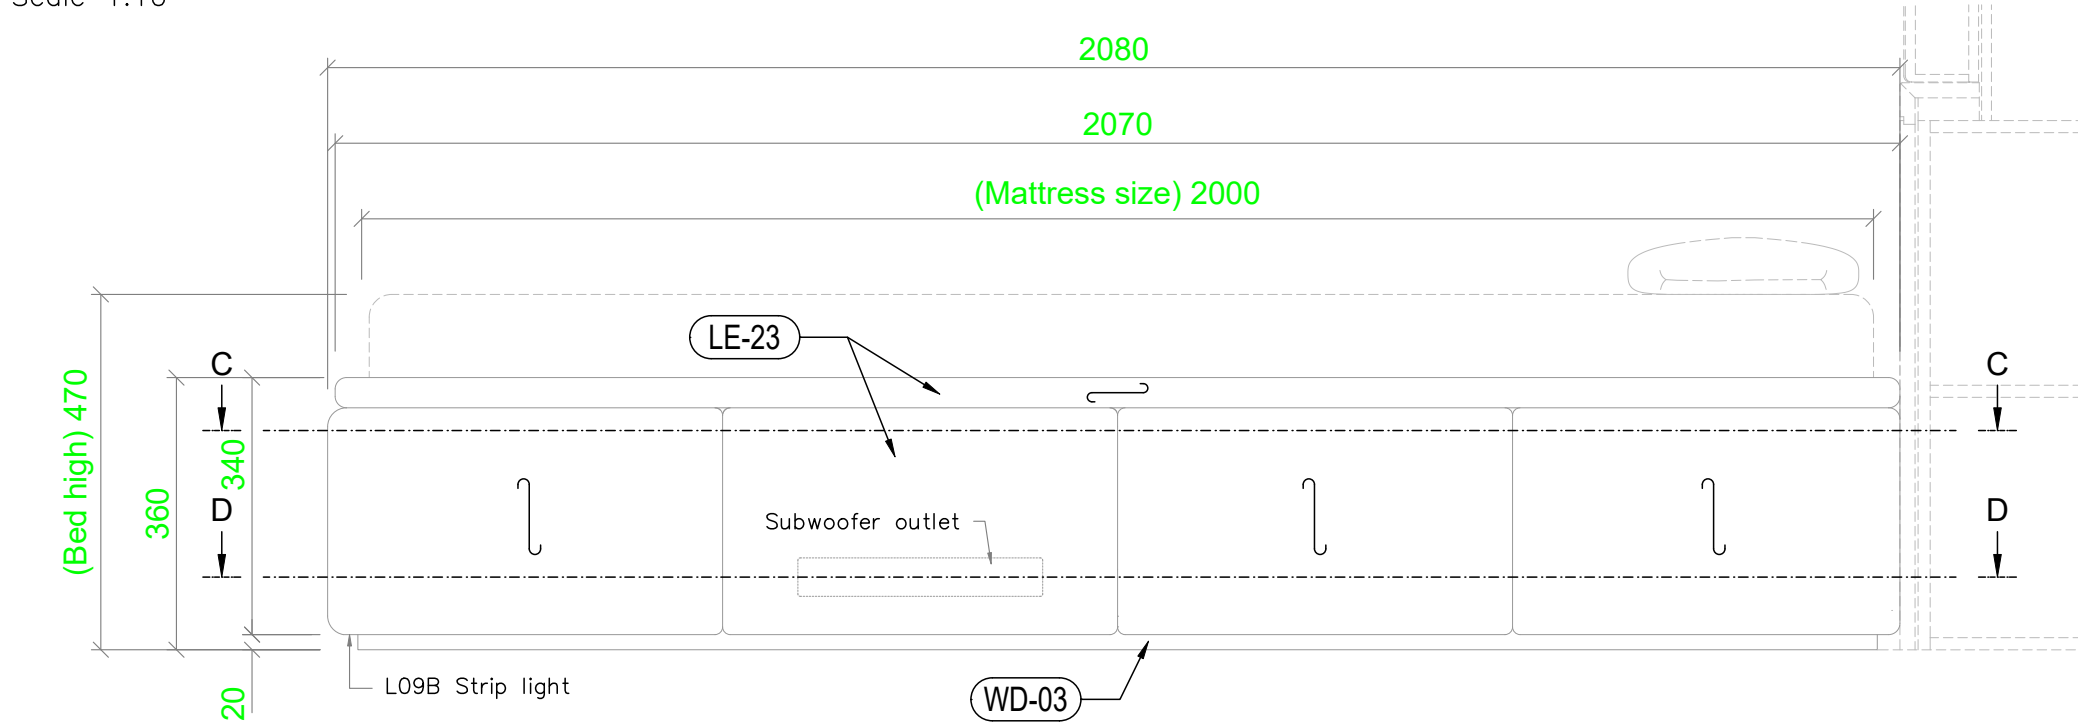


Side View
Scale 1:10

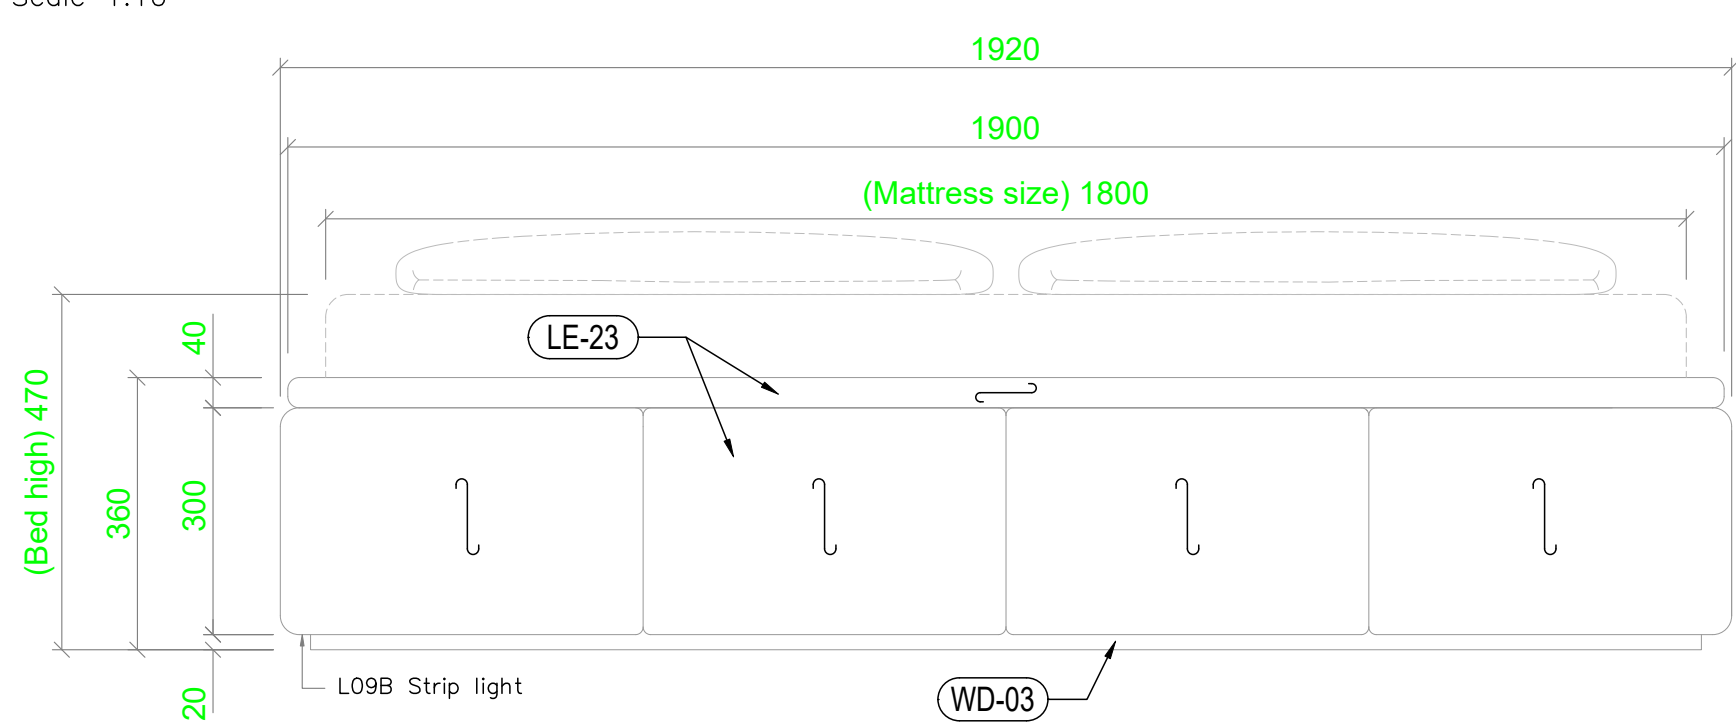


Section BB
Scale 1:2

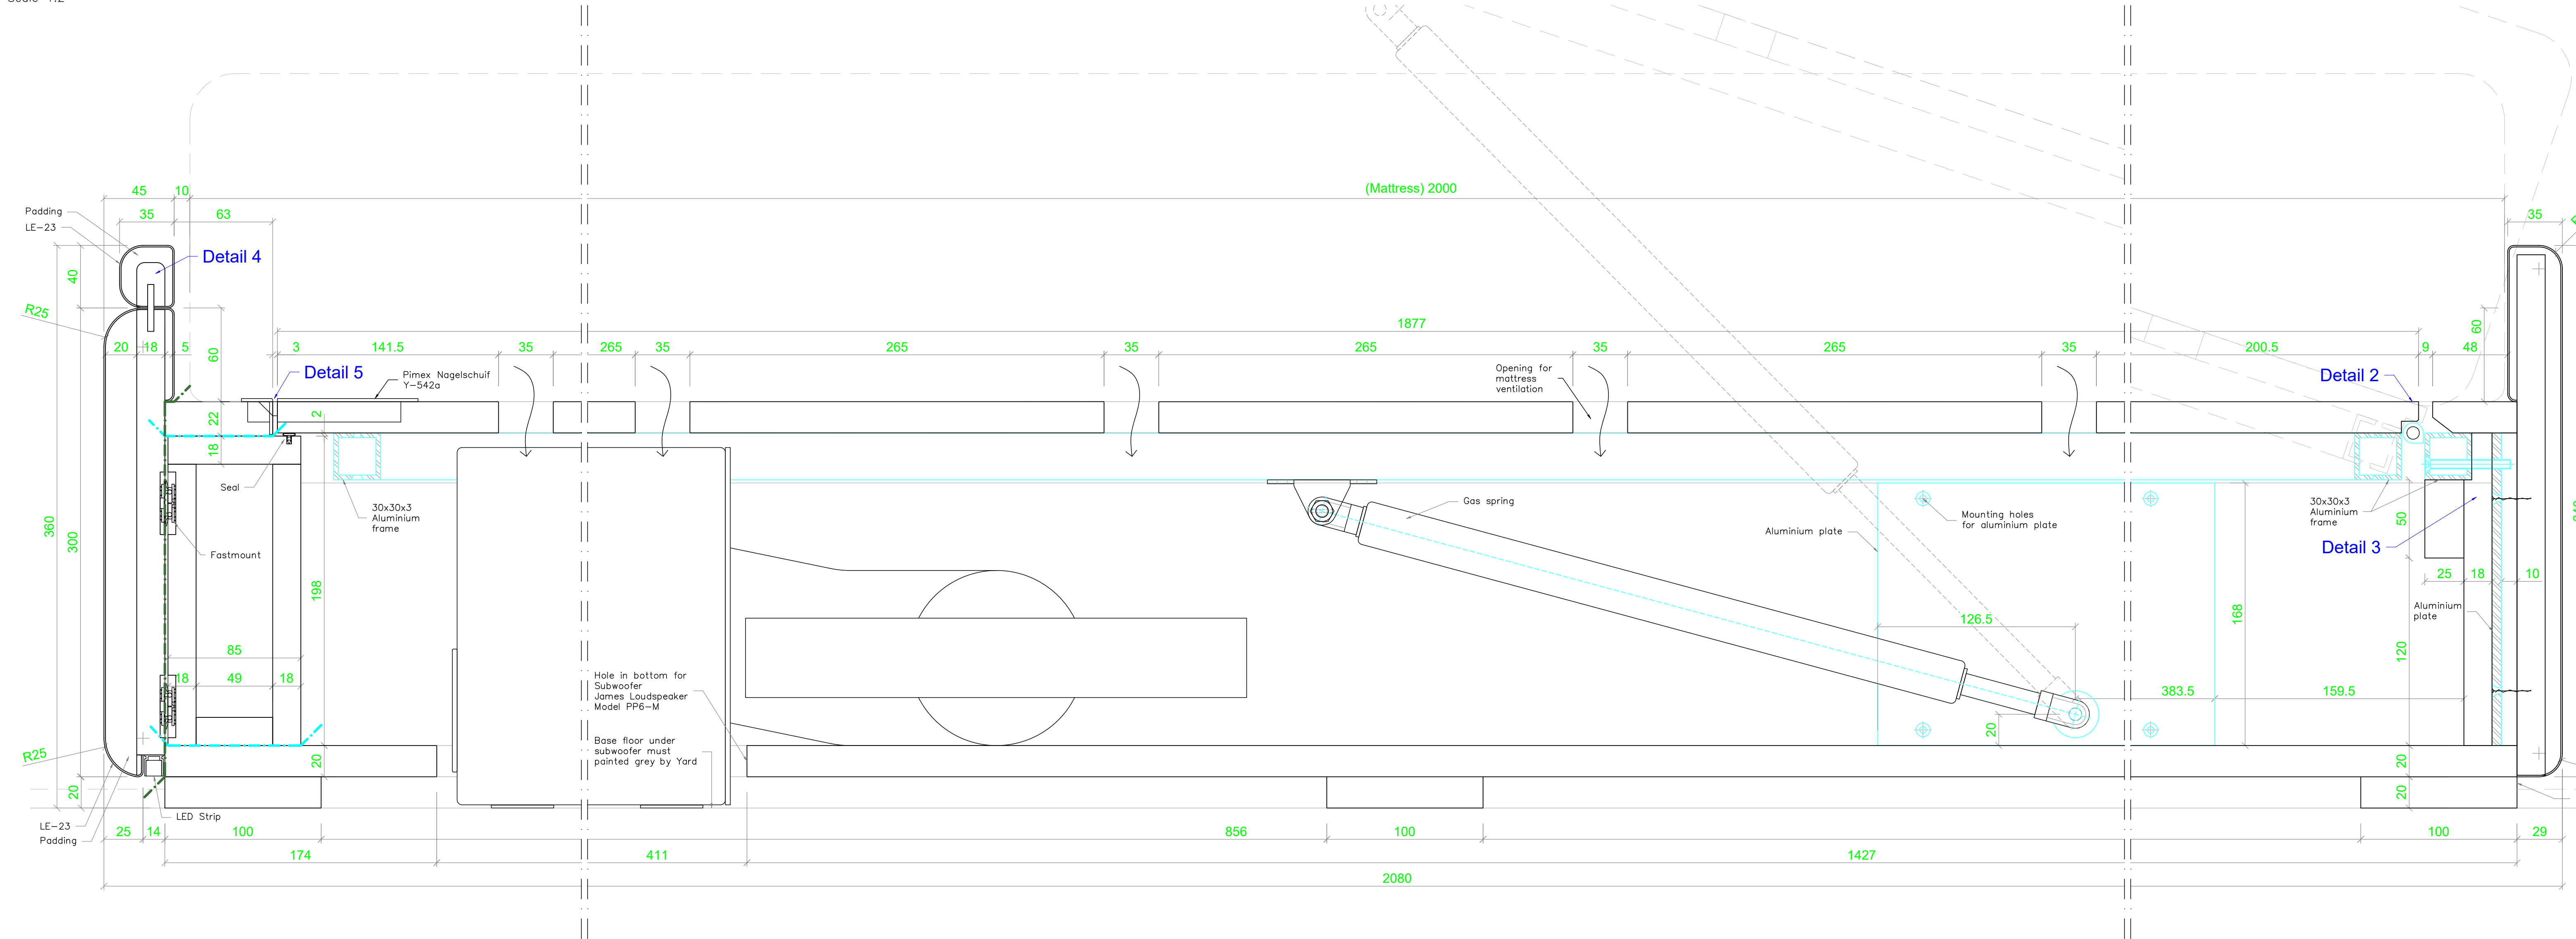


Detail 5
Scale 1:1
Groove for seal

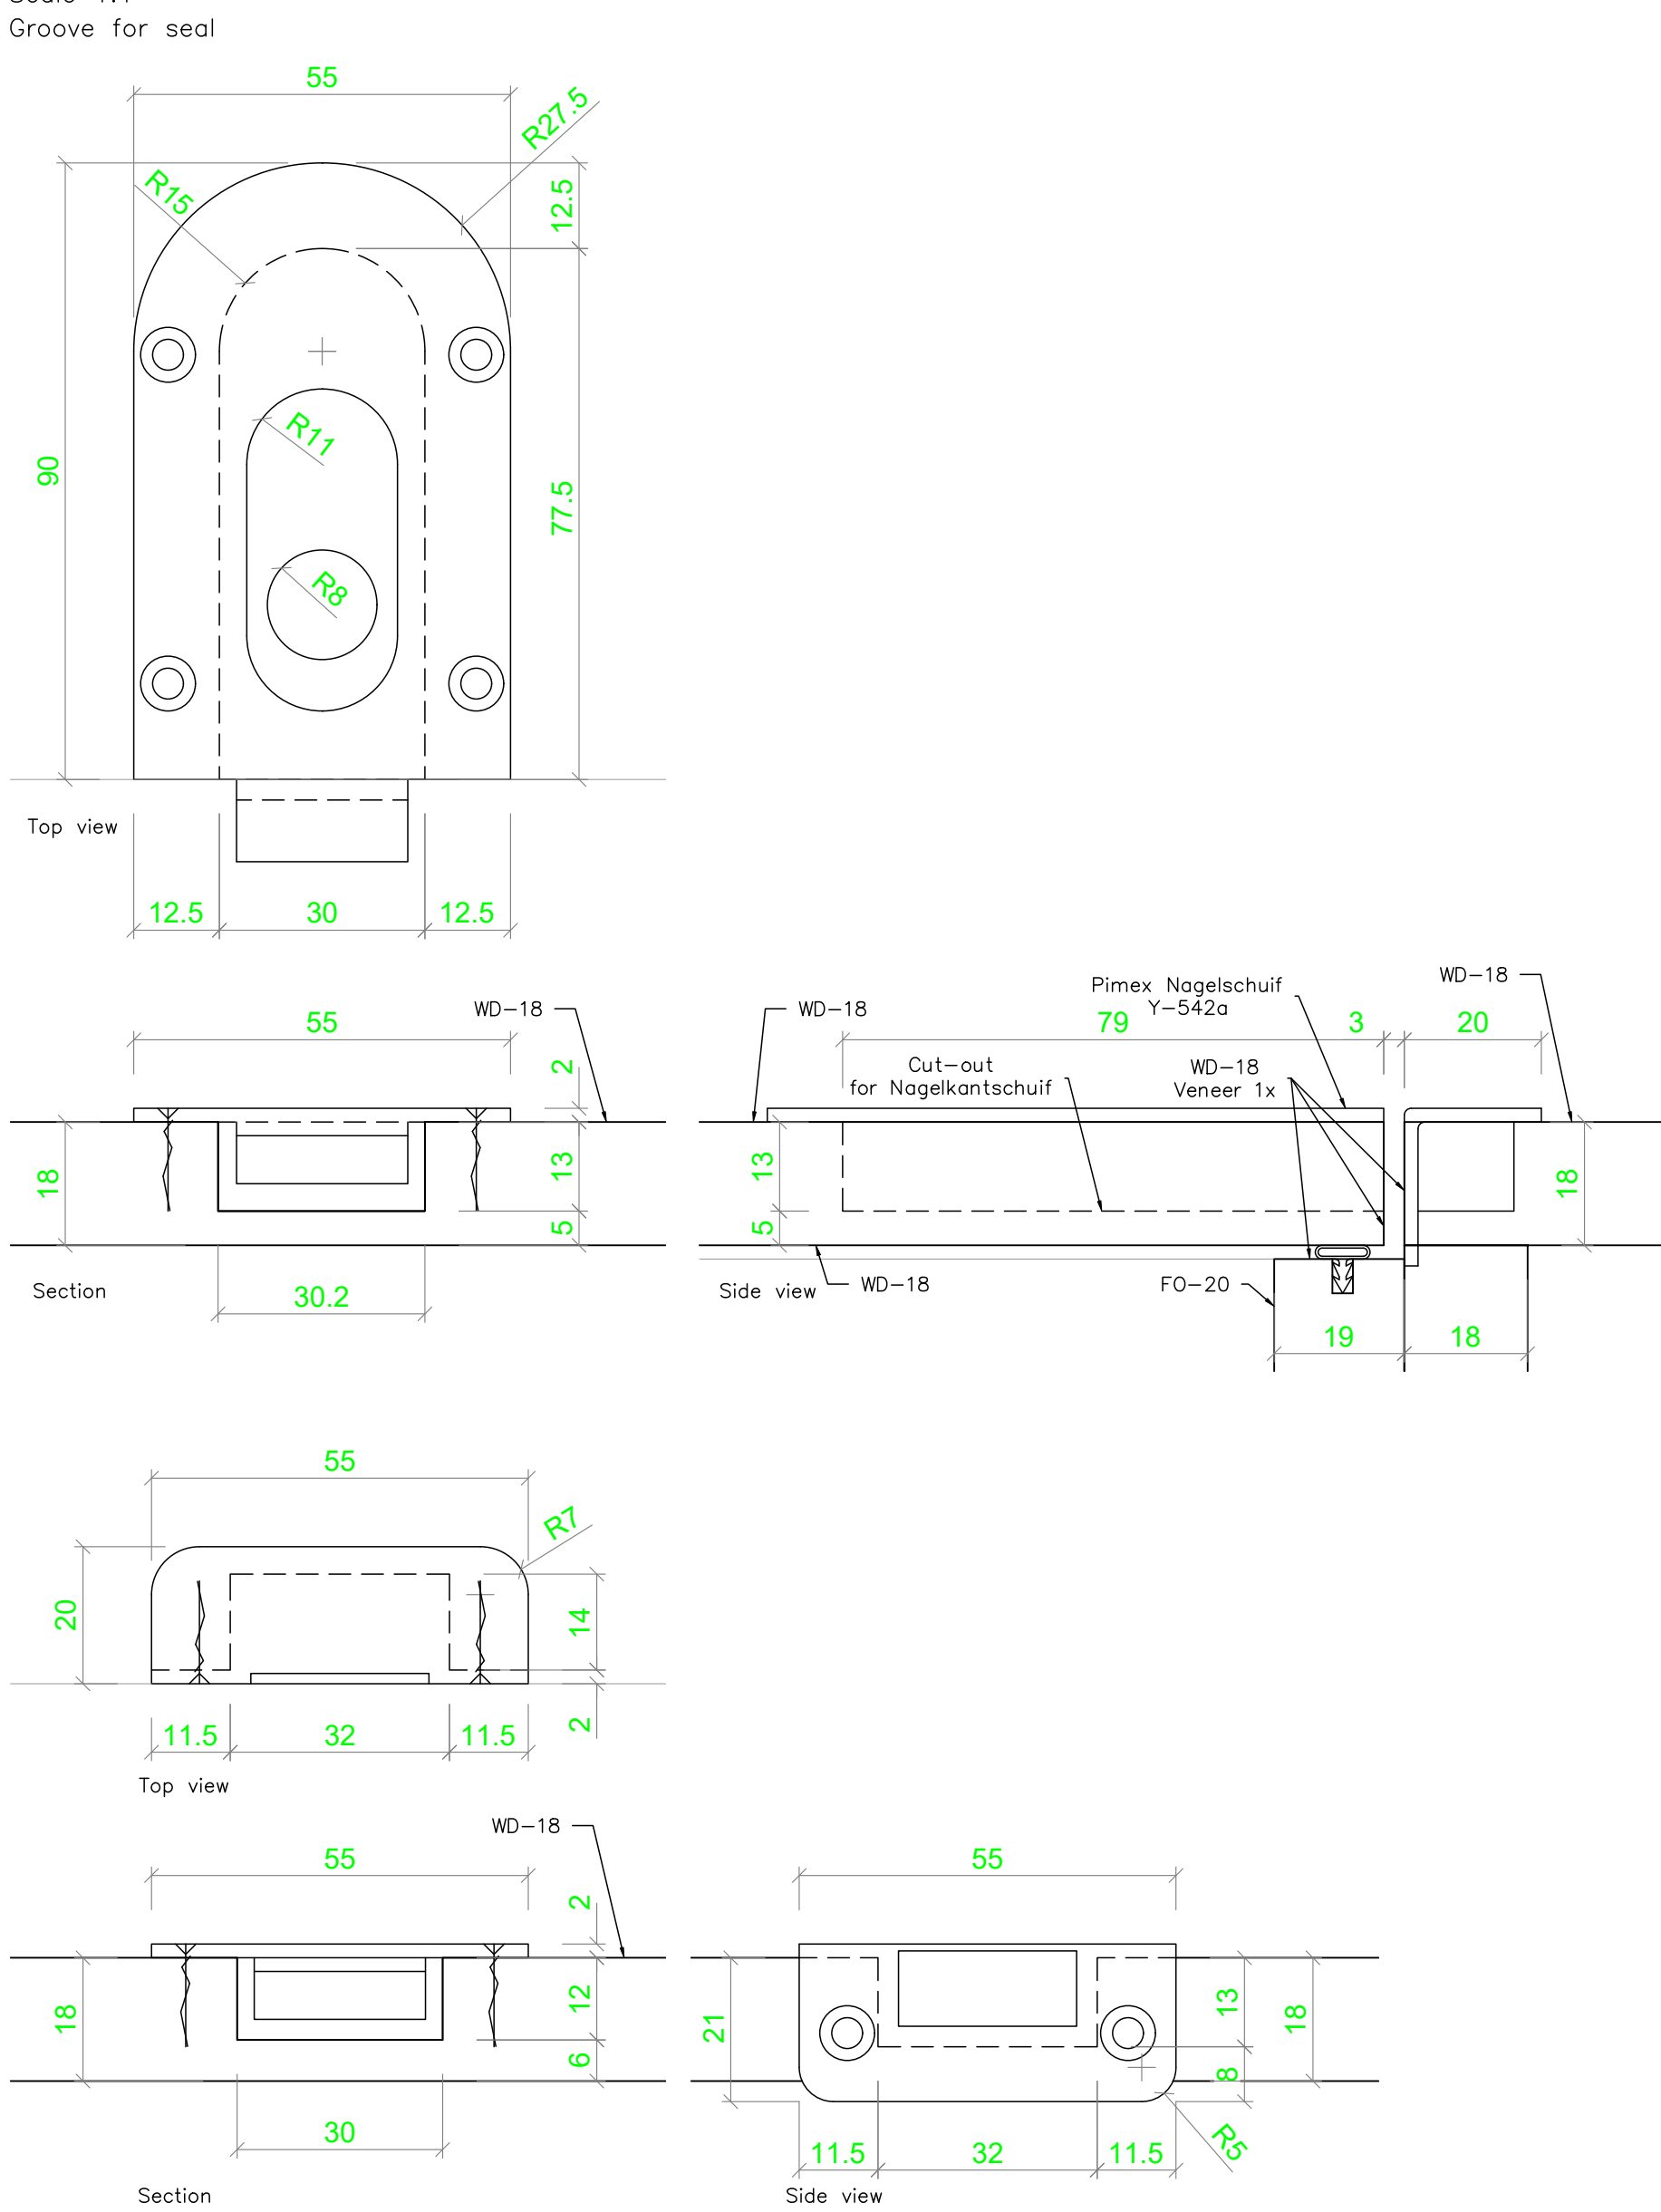


Detail 1
Scale 1:1
Groove for seal

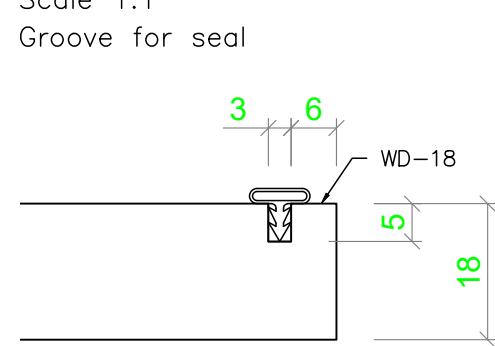


Detail 2
Scale 1:1
Bed bottom panel opening

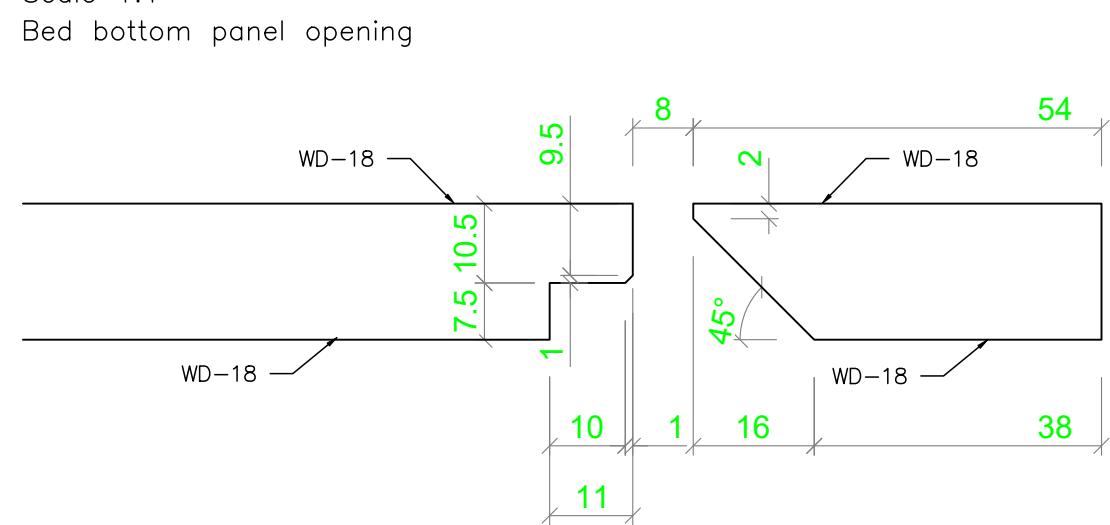

Detail 3
Scale 1:1
Rebate for aluminum frame

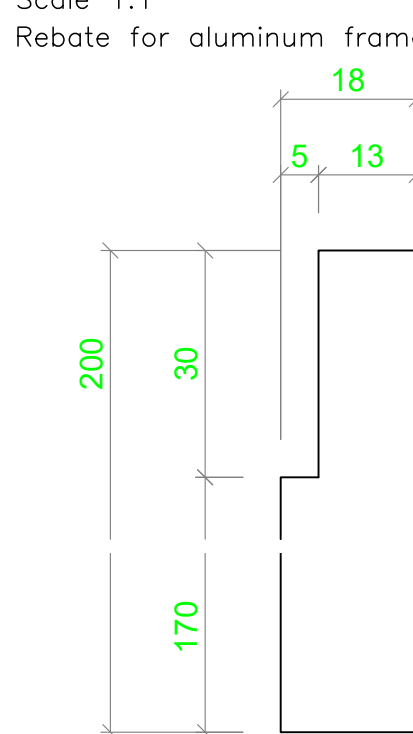


Detail 4
Scale 1:1
Rounded edges panel

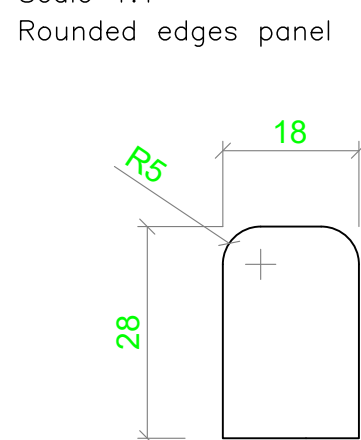

Notes:
This is an example drawing based on the QC Standards.
All the elements contained in the drawing are unreal.

LOGO_YARD		PILOT_PROJECT									
B		BED									
01/04/2025		PRODUCTION_DRAWING									
Scale	1:20	Rev	AD	Proj	AD	Mat	AD	Status	IN_PROGRESS		
Yard No	YARD	Company	Dep	Sect	Deck	Block	Area	Syst	ID	Rev	A

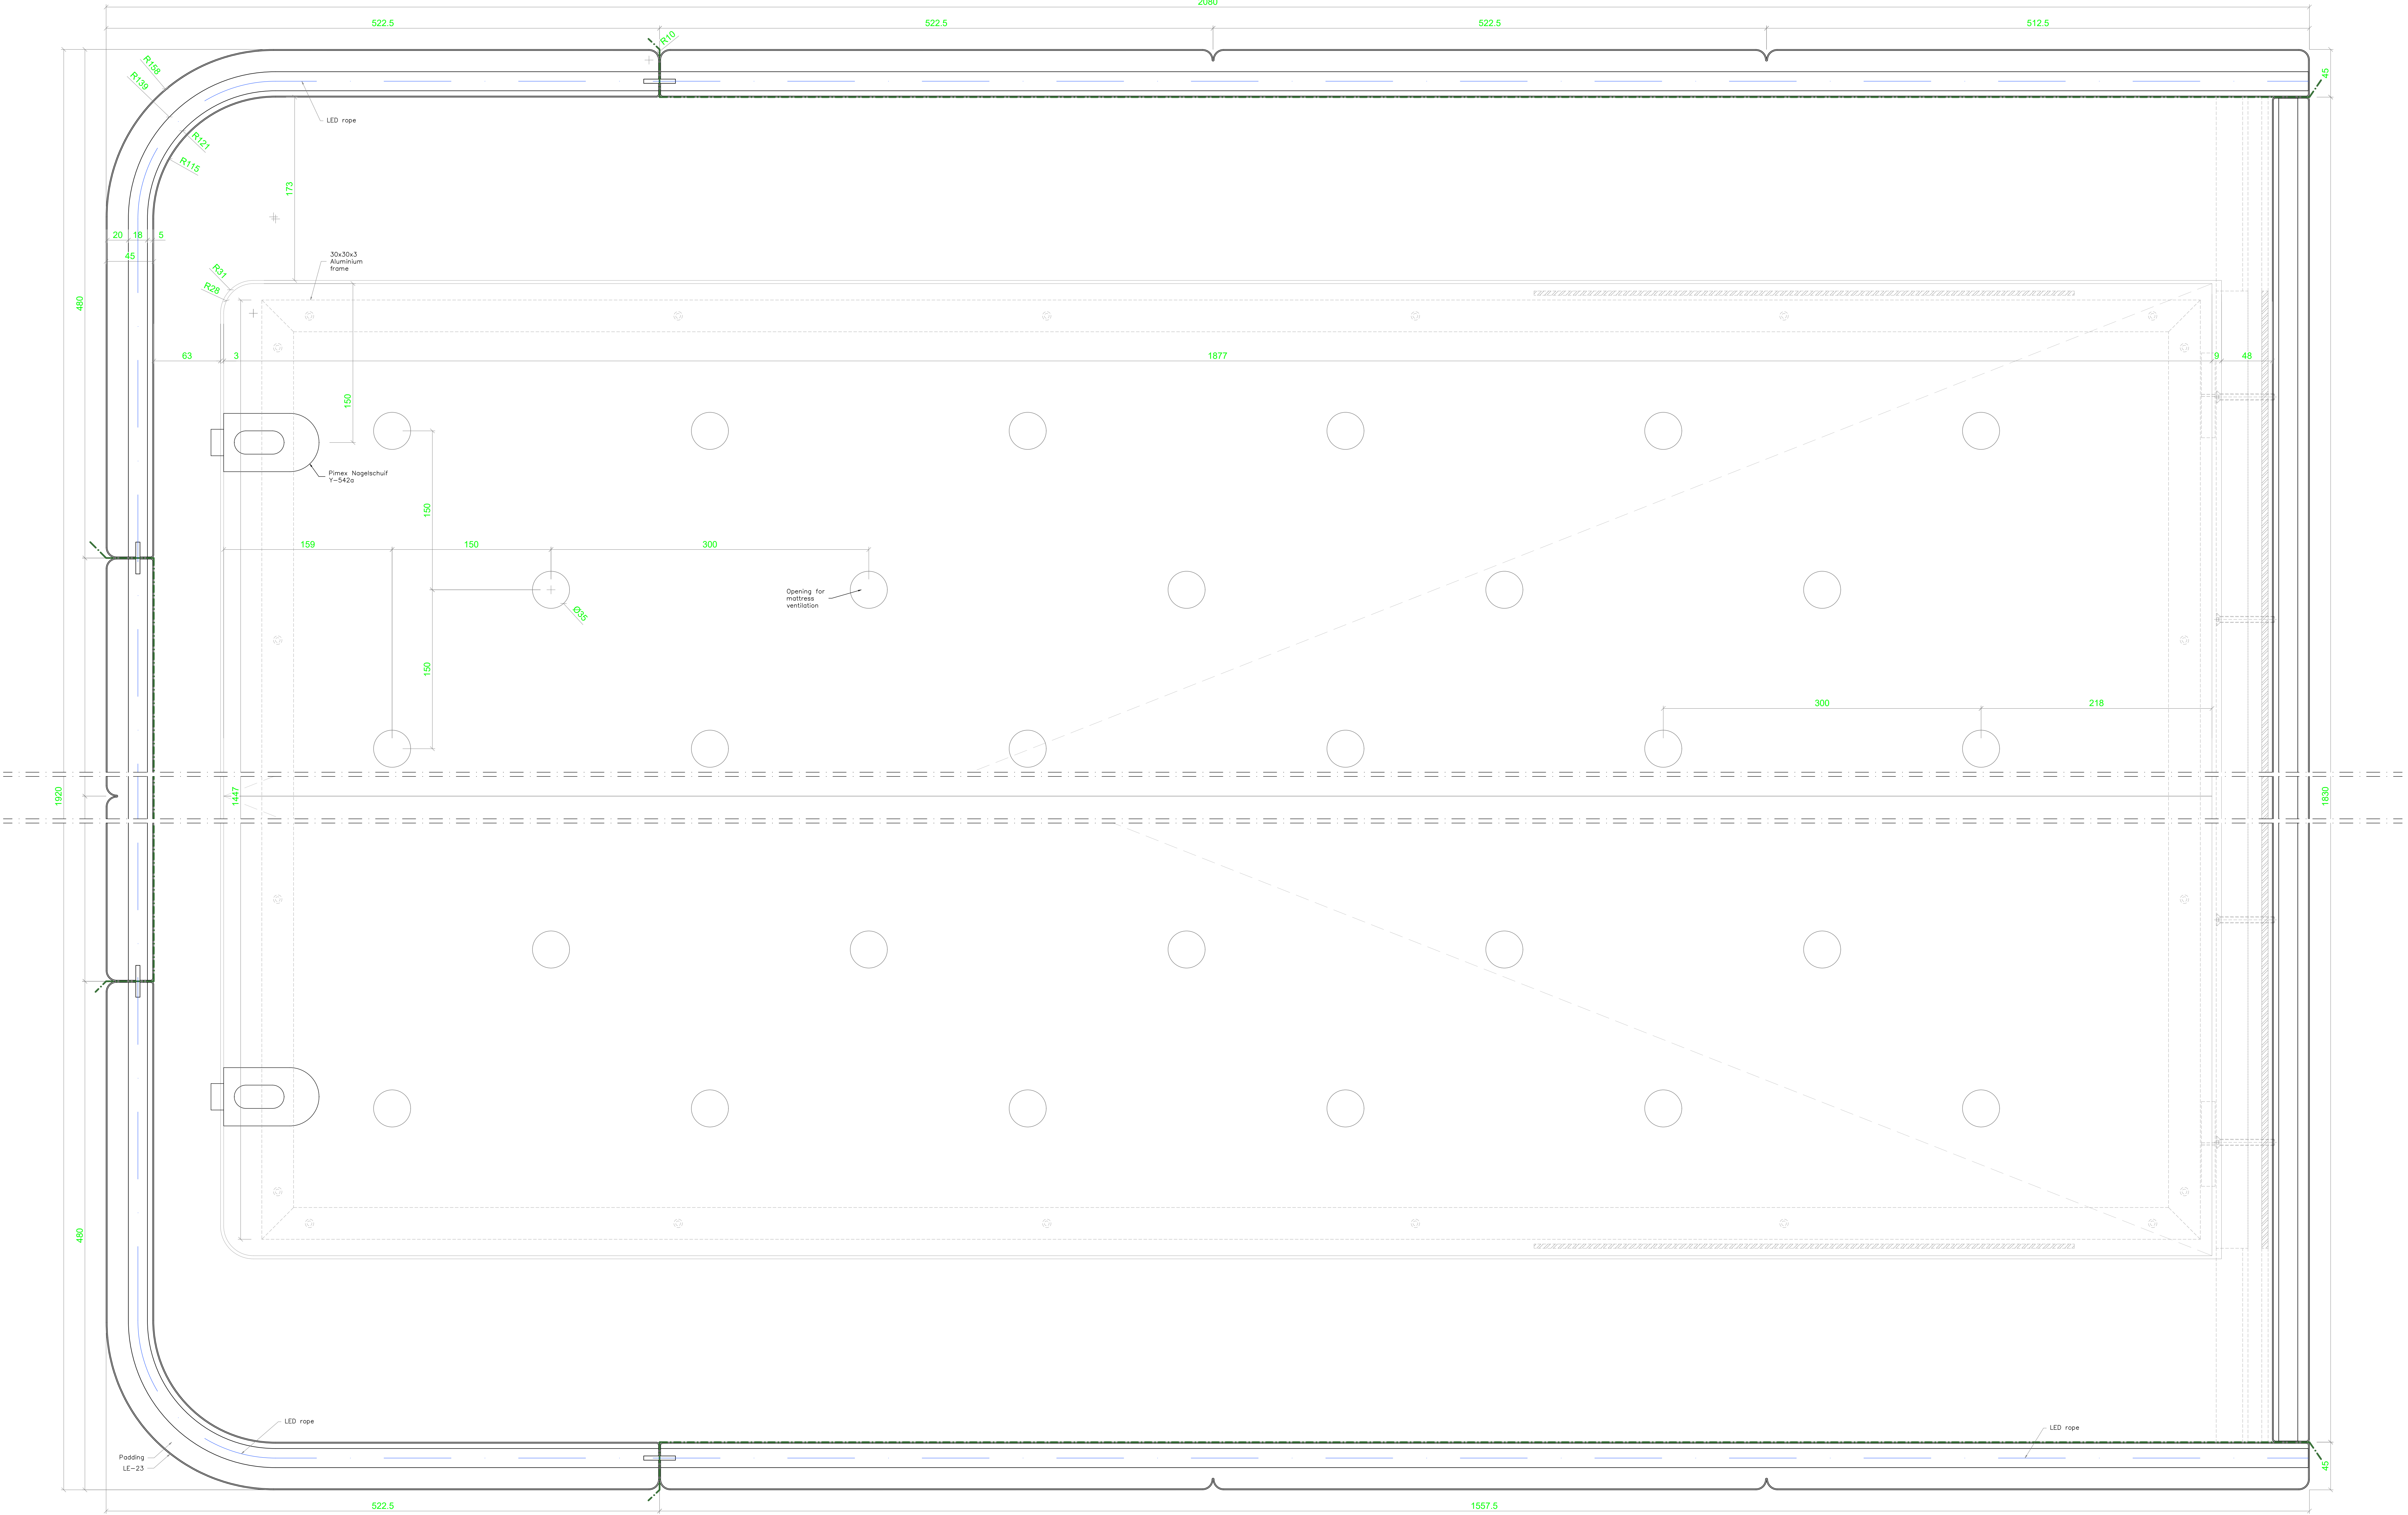

Notes:
This is an example drawing based on the QC Standards.
All the elements contained in the drawing are unreal.


LOGO_YARD	PILOT_PROJECT									
	BED									
	01/04/2025 PRODUCTION_DRAWING									
	Scale: 1:20	Block: AO	Projection:	Maturity:	Status: IN_PROGRESS					
Yard No: YARD		Company:	Dept:	Sec:	Deck:	Block:	Area:	Sys:	ID:	Rev: A

Section
Scale 1:2





Notes:
This is an example drawing based on the QC Standards.
All the elements contained in the drawing are unreal.


Scale 1:1

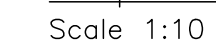


Scale 1:1

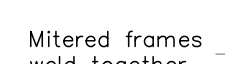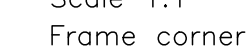


	File: PILOT_PROJECT							
	Area: BED_METAL							
	Date: 01/04/2025		Revision description: PRODUCTION_DRAWING					
Scale: 1:20	Size: A0	Projection: 1ST	Maturity: 0	Status: IN_PROGRESS				
Year No: YARD	Company:	Depn:	Seat:	Deck:	Block:	Area:	Syst:	
							IO	
							Re	

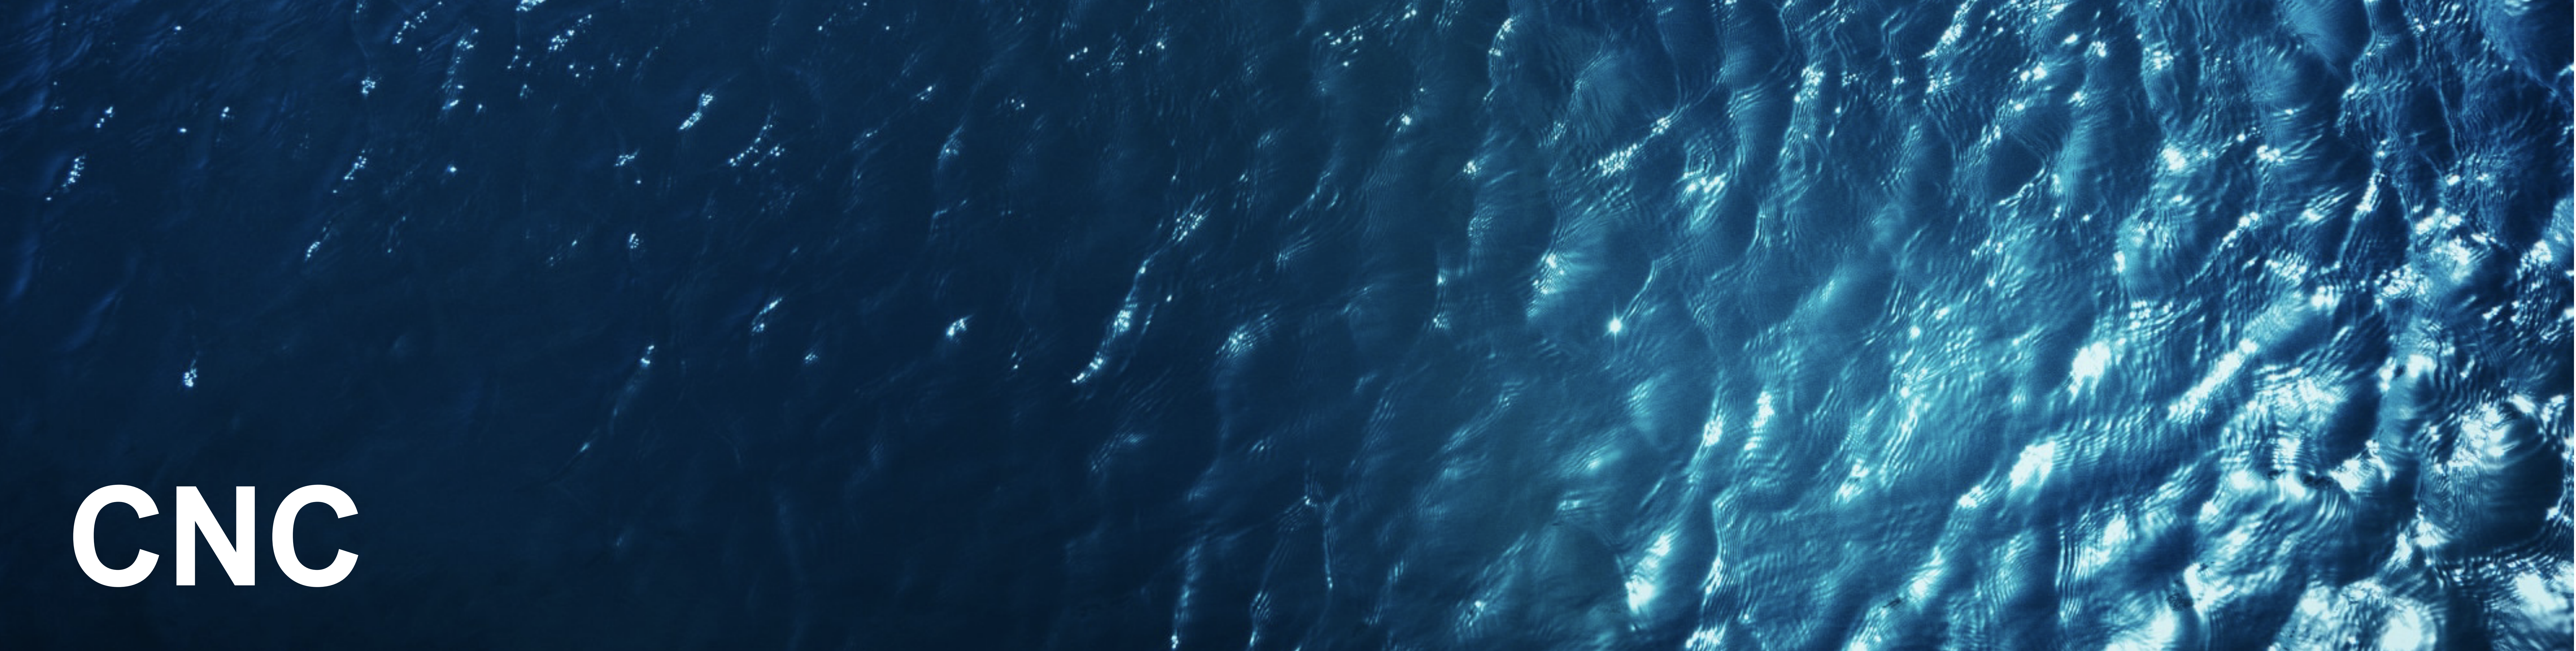


CNC

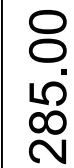[illegible]

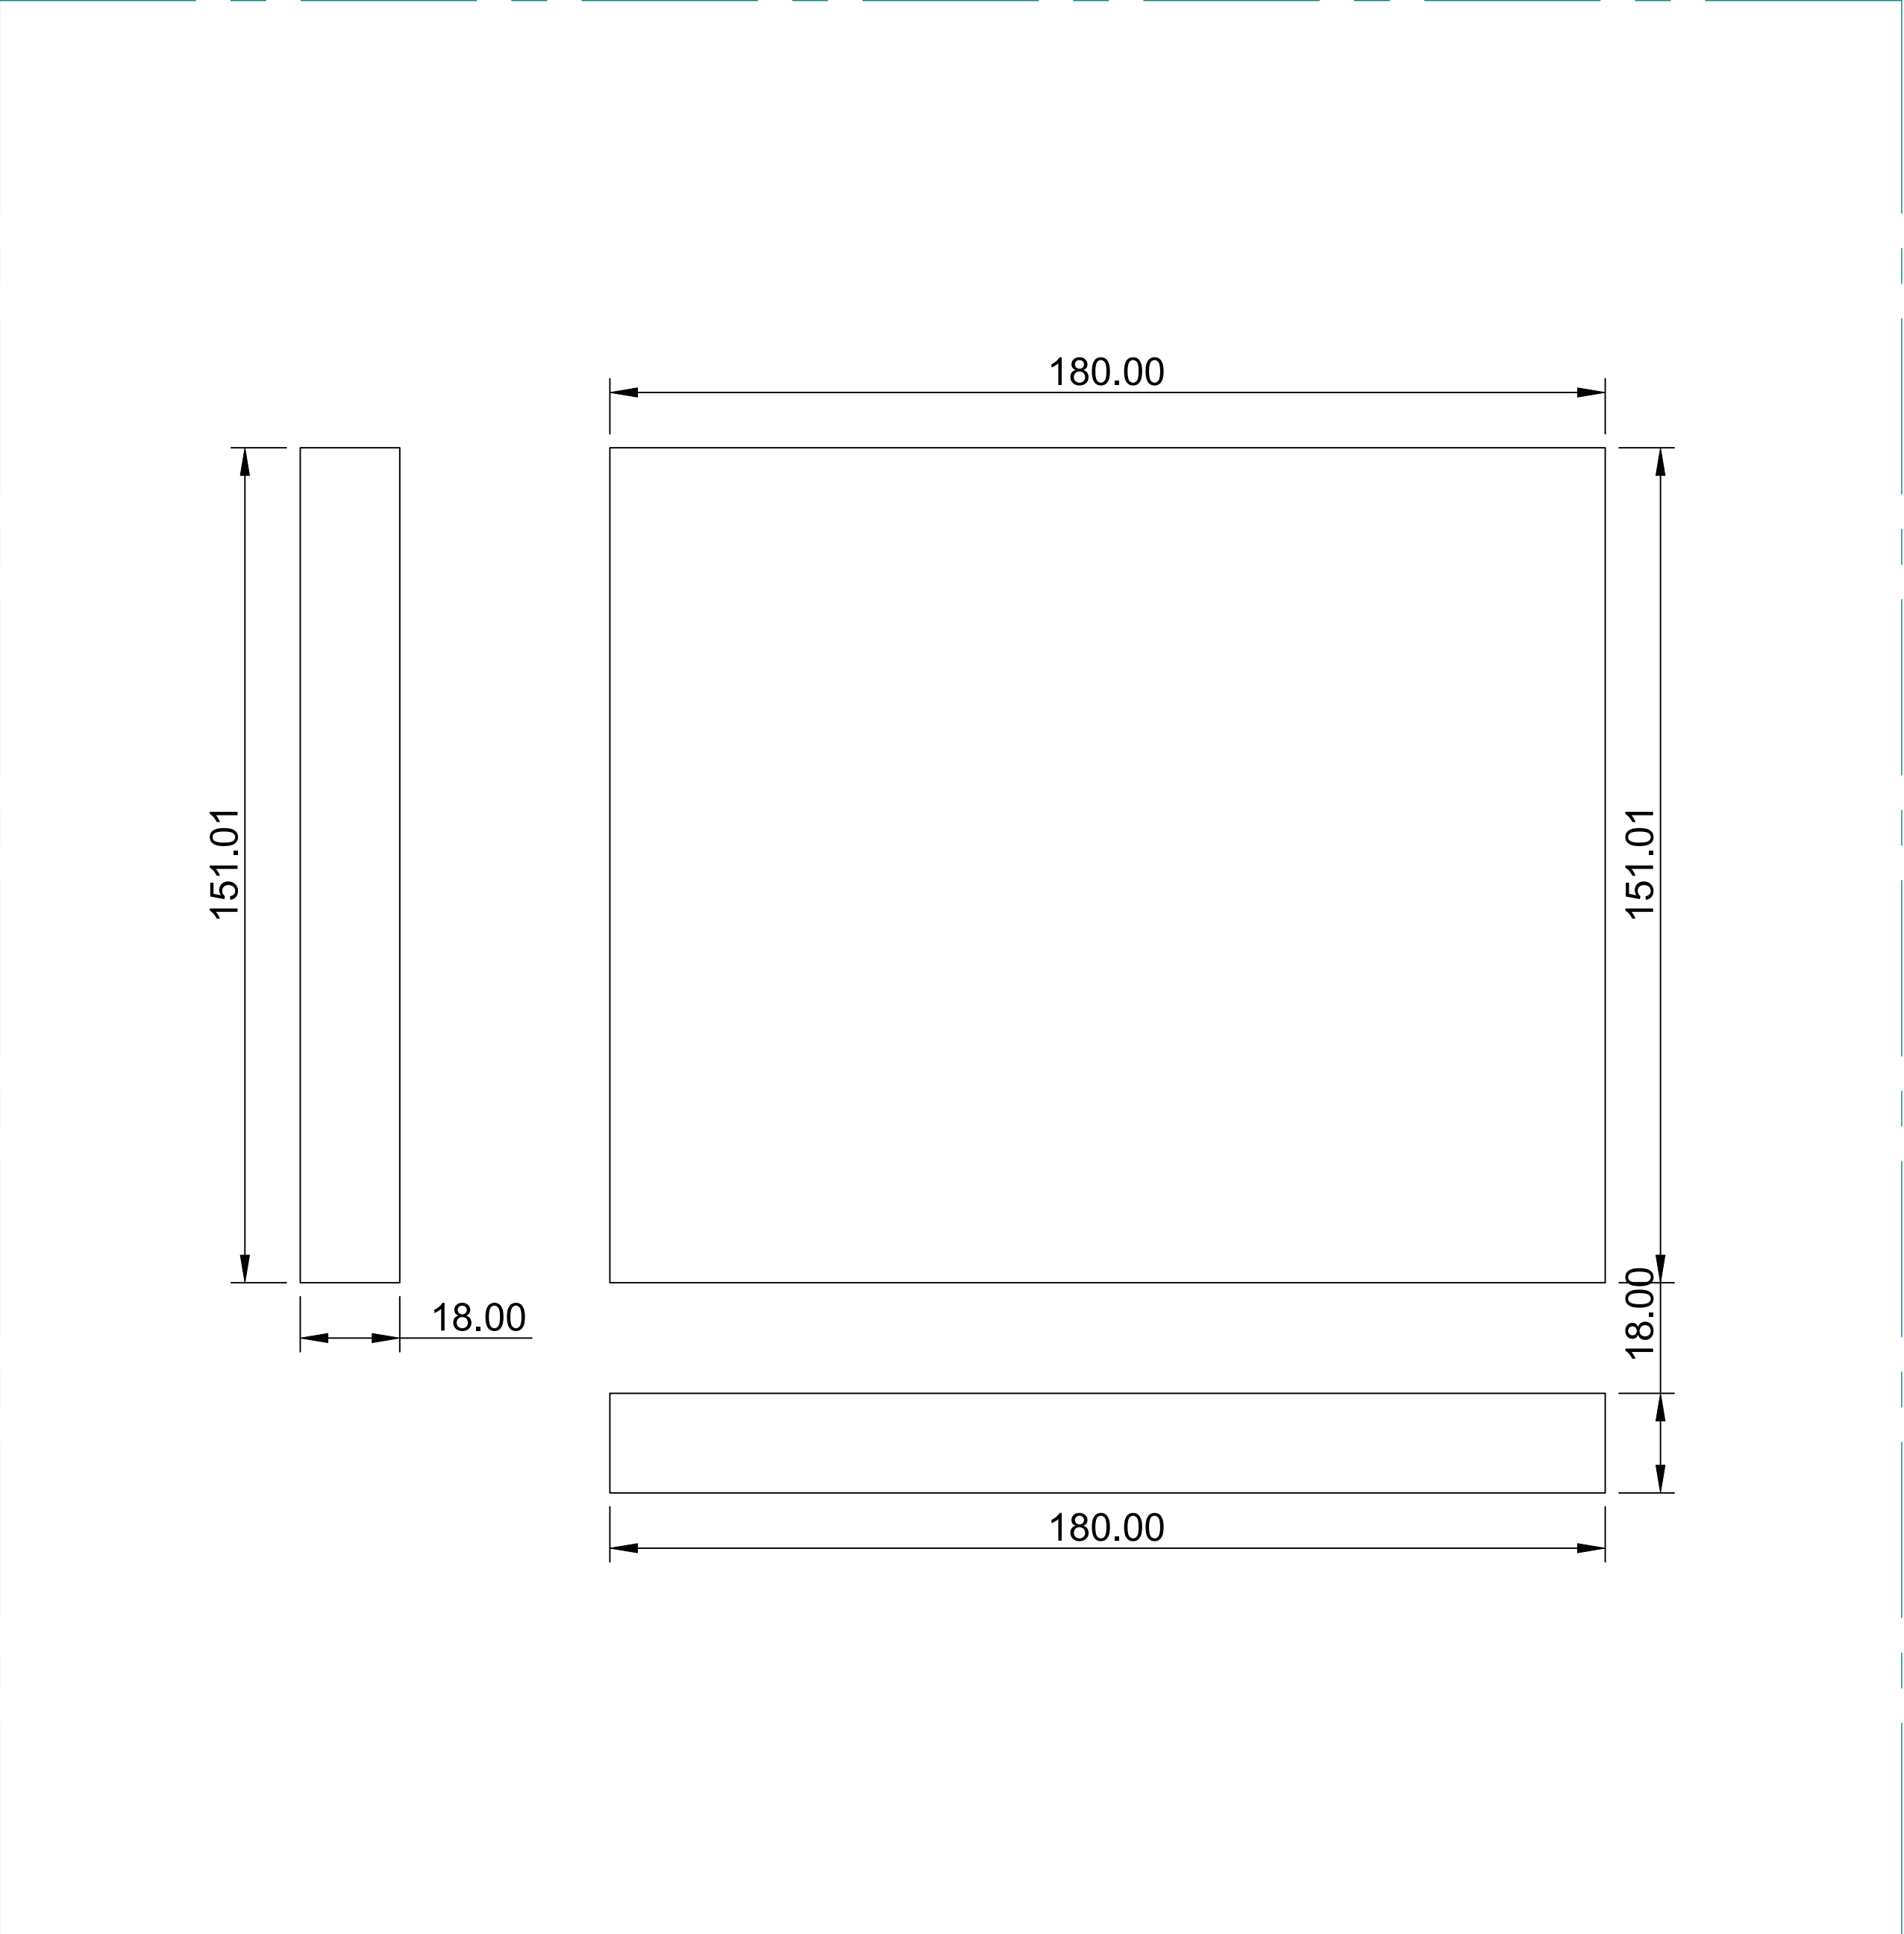

Block Name	Part Number	Material	Width	Length	Thickness	Weight
Bed	5	Ecoplex Maritiem AB/AB	180.0	151.0	Thickness	0.2

REV	DATE	DRWN	CHCKD	APPRVD	REVISION SUBJECT			
APPROVED	NAME	DATE						
CLASS								
OTHER								
OWNER								
Qualified Collective			DRAWN	--		FORMAT A2		
			CHECKED	--		SCALE 1:1		
			APPROVED	--		DATE 4-11-2025		
Deck Room Bed part number 5								
SERIES:					DERIVED FROM DWG			
COMP NO	SECT NO	YARD NUMBER			DWG NO	SHEET		
--	--	--			--	--		

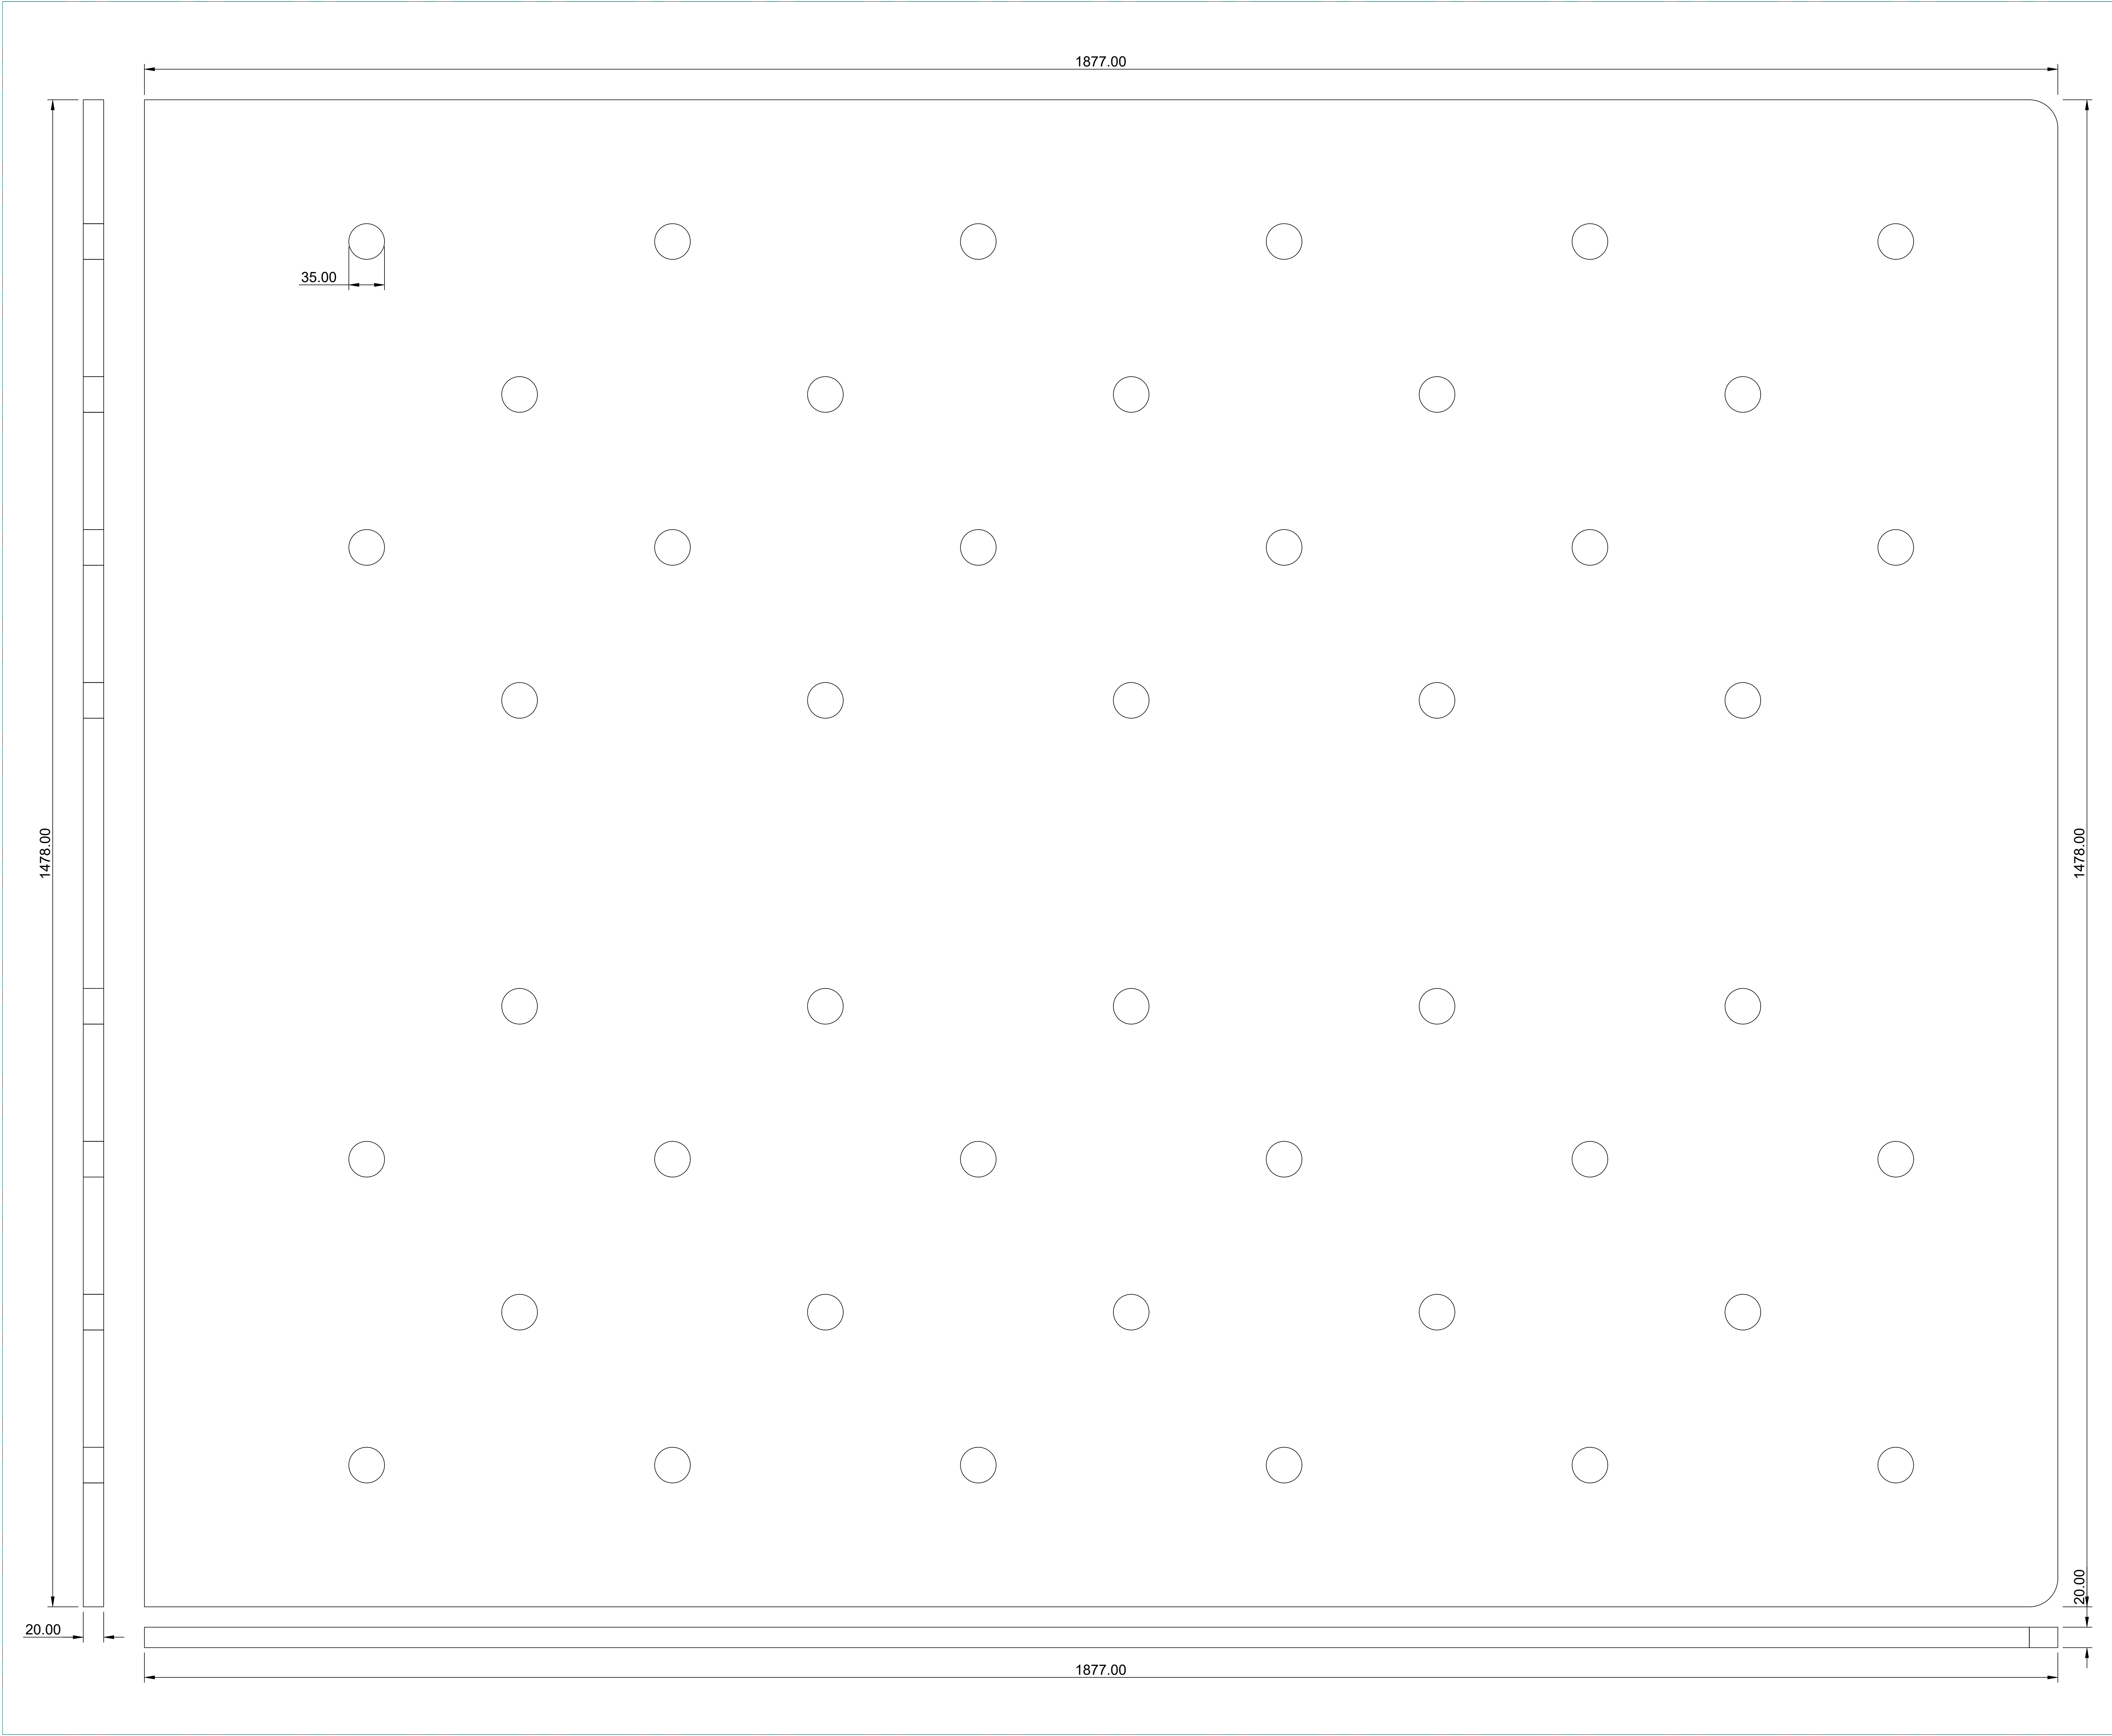

Block Name	Part Number	Material	Width	Length	Thickness	Weight
Bed	38	Ecoplex Maritien AB/AB	1877.0	1478.0	20.0	21.85

REV	DATE	DRAWN	CHECKED	APPROVED	REVISION	SUBJECT
APPROVED	NAME	DATE				
CLASS						
OWNER						
Qualified Collective			DRAWN	--	FORMAT	PROJECTION
			CHECKED	--	SCALE	1:1
			APPROVED	--	DATE	4-11-2025
Deck Room Bed part number 38						
SERIES:		DERIVED FROM DWG				
COMP	NO	SECT	NO	YARD	NUMBER	DWG NO
--	--	--	--	--	--	SHEET REVISION
--	--	--	--	--	--	--



Weight calculation

Bed			QC QUALIFIED COLLECTIVE																	
Project	Pilot Project																			
Deck	MAIN DECK																			
Room	Guest Cabin 1																			
Project	Deck	Room	Item ID	Block Name	Part Number	Material	Width	Length	Thickness	Volume m3	Weight									
Qualified Collecti				Bed	1	Ecoplex Maritiem AB/AB	1555.5	285	18	0.00765138	3.06055									
Qualified Collecti				Bed	2	Ecoplex Maritiem AB/AB	968.4	151	18	0.00263201	1.0528									
Qualified Collecti				Bed	3	Ecoplex Maritiem AB/AB	858.6	151	18	0.00233377	0.93351									
Qualified Collecti				Bed	4	Ecoplex Maritiem AB/AB	1881	187	18	0.00633145	2.53258									
Qualified Collecti				Bed	5	Ecoplex Maritiem AB/AB	180	151	18	0.00048926	0.1957									
Qualified Collecti				Bed	6	Ecoplex Maritiem AB/AB	180	151	18	0.00048926	0.1957									
Qualified Collecti				Bed	7	Ecoplex Maritiem AB/AB	180	151	18	0.00048926	0.1957									
Qualified Collecti				Bed	8	Ecoplex Maritiem AB/AB	1881	180	18	0.00564319	2.25728									
Qualified Collecti				Bed	9	Ecoplex Maritiem AB/AB	1881	180	18	0.00609444	2.43778									
Qualified Collecti				Bed	10	Aluminium	1830	30	3	0.0005832	1.57464									
Qualified Collecti				Bed	11	Aluminium	1830	30	3	0.0005832	1.57464									
Qualified Collecti				Bed	12	Aluminium	1447	30	3	0.00045911	1.23959									
Qualified Collecti				Bed	13	Aluminium	1447	30	3	0.00045911	1.23959									
Qualified Collecti				Bed	14	Aluminium	1770	30	3	0.00057348	1.54839									
Qualified Collecti				Bed	15	Aluminium	1770	30	3	0.00057348	1.54839									
Qualified Collecti				Bed	16	Aluminium	1464	30	3	0.00047434	1.28071									
Qualified Collecti				Bed	17	Ecoplex Maritiem AB/AB	500.5	427.2	18	0.0004364	0.17456									
Qualified Collecti				Bed	18	Ecoplex Maritiem AB/AB	500.5	427.2	18	0.0004364	0.17456									
Qualified Collecti				Bed	19	Ecoplex Maritiem AB/AB	958	31.3	18	0.00047255	0.18902									
Qualified Collecti				Bed	20	Ecoplex Maritiem AB/AB	1555.5	31.3	18	0.00076728	0.30691									
Qualified Collecti				Bed	21	Ecoplex Maritiem AB/AB	1555.5	31.3	18	0.00076728	0.30691									
Qualified Collecti				Bed	22	Ecoplex Maritiem AB/AB	1830	333	18	0.01096902	4.38761									
Qualified Collecti				Bed	23	Ecoplex Maritiem AB/AB	771	100	20	0.001542	0.6168									
Qualified Collecti				Bed	24	Ecoplex Maritiem AB/AB	771	100	20	0.001542	0.6168									
Qualified Collecti				Bed	25	Ecoplex Maritiem AB/AB	1812	100	20	0.003624	1.4496									
Qualified Collecti				Bed	26	Ecoplex Maritiem AB/AB	1838.3	100	20	0.00355883	1.42353									
Qualified Collecti				Bed	27	Ecoplex Maritiem AB/AB	1842	100	20	0.003684	1.4736									
Qualified Collecti				Bed	28	Ecoplex Maritiem AB/AB	1812	100	20	0.00362374	1.4495									
Qualified Collecti				Bed	29	Ecoplex Maritiem AB/AB	1812	100	20	0.00362374	1.4495									
Qualified Collecti				Bed	30	Ecoplex Maritiem AB/AB	958	285	18	0.00491454	1.96582									
Qualified Collecti				Bed	31	Ecoplex Maritiem AB/AB	1555.5	285	18	0.00797972	3.19189									
Qualified Collecti				Bed	32	Ecoplex Maritiem AB/AB	2012	1842	20	0.0718938	28.7575									
Qualified Collecti				Bed	33	Ecoplex Maritiem AB/AB	1464	200	10	0.002928	1.1712									
Qualified Collecti				Bed	34	Ecoplex Maritiem AB/AB	1484	54	20	0.00160272	0.64109									
Qualified Collecti				Bed	35	Ecoplex Maritiem AB/AB	2012	210	22	0.00790573	3.16229									
Qualified Collecti				Bed	36	Ecoplex Maritiem AB/AB	2012	210	22	0.00790573	3.16229									
Qualified Collecti				Bed	37	Ecoplex Maritiem AB/AB	1422	69	22	0.0021586	0.86344									
Qualified Collecti				Bed	38	Ecoplex Maritiem AB/AB	1877	1478	20	0.05463071	21.8523									
Qualified Collecti				Bed	39	Ecoplex Maritiem AB/AB	198	118	34	0.00079434	0.31774									
Qualified Collecti				Bed	40	Ecoplex Maritiem AB/AB	198	118	34	0.00079434	0.31774									
Qualified Collecti				Bed	41	Aluminium	1464	200	6	0.0017568	4.74336									
Qualified Collecti				Bed	42	Ecoplex Maritiem AB/AB	773	49	18	0.00068178	0.27271									
Qualified Collecti				Bed	43	Ecoplex Maritiem AB/AB	773	49	18	0.00068178	0.27271									
Qualified Collecti				Bed	44	Ecoplex Maritiem AB/AB	180	49	18	0.00015878	0.06351									
Qualified Collecti				Bed	45	Ecoplex Maritiem AB/AB	1600	85	18	0.00244799	0.9792									
Qualified Collecti				Bed	46	Ecoplex Maritiem AB/AB	1600	180	18	0.00518397	2.07359									
Qualified Collecti				Bed	47	Ecoplex Maritiem AB/AB	180	49	18	0.00015878	0.06351									
Qualified Collecti				Bed	48	Ecoplex Maritiem AB/AB	180	49	18	0.00015878	0.06351									
Qualified Collecti				Bed	49	Ecoplex Maritiem AB/AB	1600	180	18	0.00518397	2.07359									
Qualified Collecti				Bed	50	Ecoplex Maritiem AB/AB	968.4	151	18	0.00263201	1.0528									
Qualified Collecti				Bed	51	Ecoplex Maritiem AB/AB	858.6	151	18	0.00233377	0.93351									
Qualified Collecti				Bed	52	Ecoplex Maritiem AB/AB	1881	187	18	0.00633145	2.53258									
Qualified Collecti				Bed	53	Ecoplex Maritiem AB/AB	180	151	18	0.00048926	0.1957									
Qualified Collecti				Bed	54	Ecoplex Maritiem AB/AB	180	151	18	0.00048926	0.1957									
Qualified Collecti				Bed	55	Ecoplex Maritiem AB/AB	180	151	18	0.00048926	0.1957									
Qualified Collecti				Bed	56	Ecoplex Maritiem AB/AB	1881	180	18	0.00609444	2.43778									
Qualified Collecti				Bed	57	Ecoplex Maritiem AB/AB	1881	180	18	0.00609444	2.43778									
Qualified Collecti				Bed	58	Ecoplex Maritiem AB/AB	1464	50	25	0.00182999	0.73199									
Qualified Collecti				Bed	59	Ecoplex Maritiem AB/AB	1464	200	13	0.00505076	2.02031									